DocuSign Envelope ID: AFD2A1C5-74C7-4F03-B4BD-04B3EC693766

PROJECT REFERENCE NO.	SHEET NO.
A-0009CA	UC-4
DESIGNED BY: BCH	
DRAWN BY:	
CHECKED BY: JLT	
APPROVED BY:	
REVISED:	
NORTH CAROLINA DEPARTMENT OF TRANSPORTATION	
DIVISION 14 PHONE:(828)586-2141	UTILITY CONSTRUCTION PLANS ONLY

NORTH CAROLINA PROFESSIONAL SEAL 30499 ENGINEER BOBBY C HOUSER
5/16/2022

UTILITY CONSTRUCTION

DOCUMENT NOT CONSIDERED FINAL UNLESS ALL SIGNATURES COMPLETED

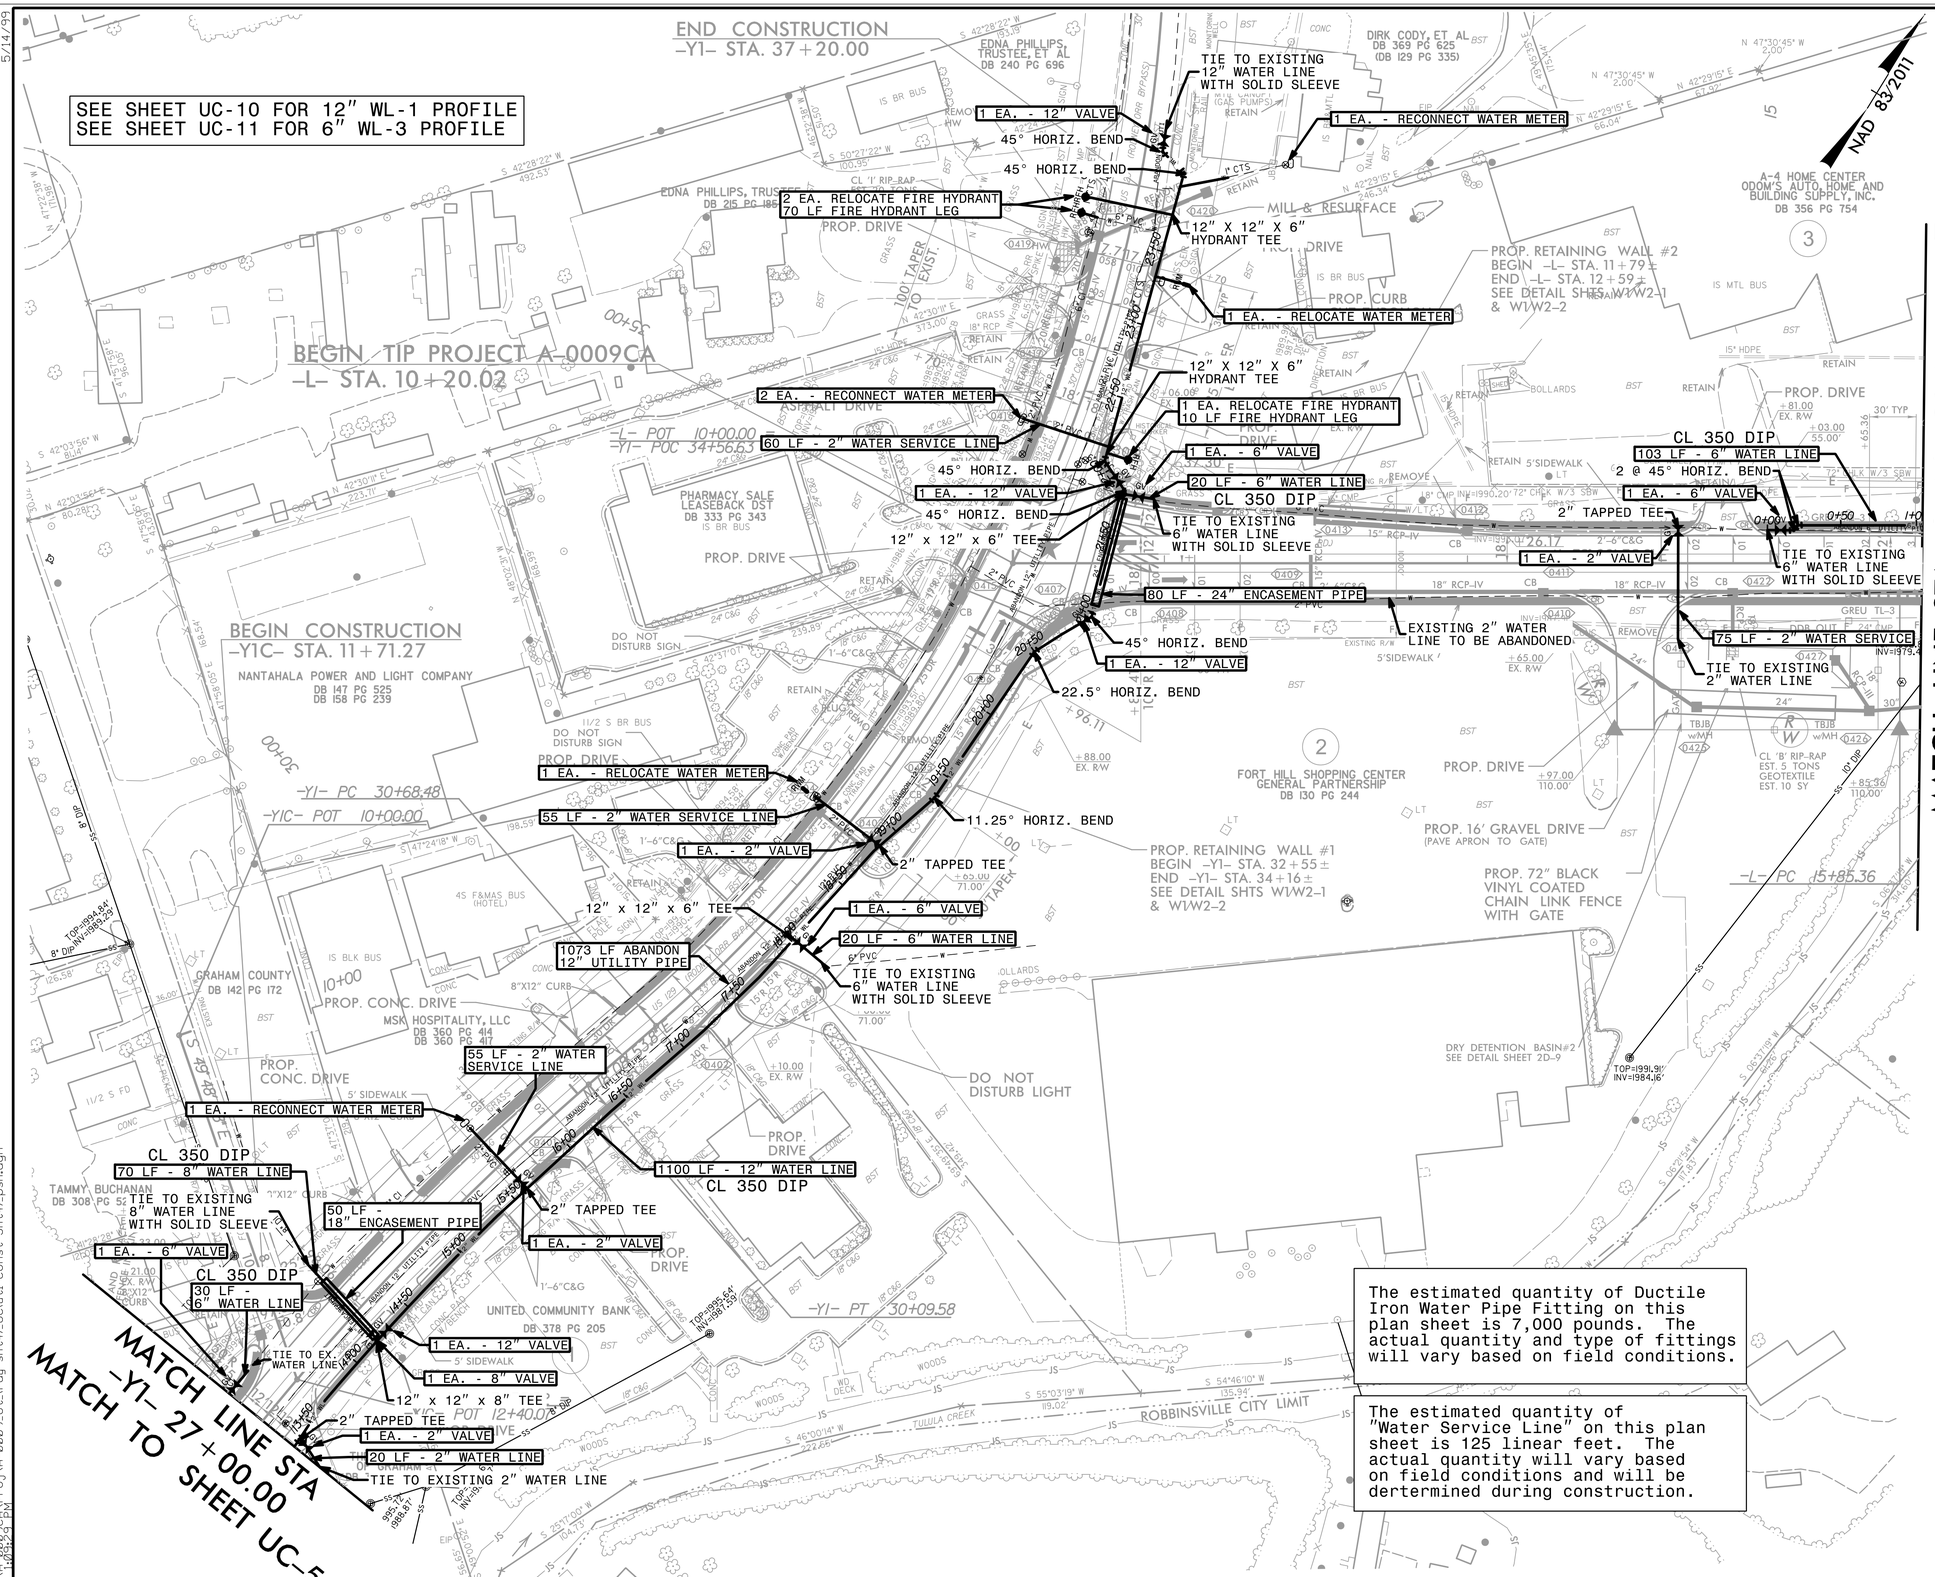

The estimated quantity of Ductile Iron Water Pipe Fitting on this plan sheet is 7,000 pounds. The actual quantity and type of fittings will vary based on field conditions.

The estimated quantity of "Water Service Line" on this plan sheet is 125 linear feet. The actual quantity will vary based on field conditions and will be dertermined during construction.

5/14/99

5/06/2022
...utes\UC\A-0009CA_Proj\A-0009_Ut_(rdy sht4)_UC(ut1 const Sht4)_psh.dgn
10:29:29 PM