DocuSign Envelope ID: 9356FAC0-A3E1-4955-84BD-597619154B2D

TIP PROJECT: A-0009CA

T.I.P. NO.	SHEET NO.
A-0009CA	UO-1

NOTE:
ALL UTILITY WORK SHOWN ON THIS SHEET WILL BE DONE BY OTHERS. NO PAYMENT WILL BE MADE TO THE CONTRACTOR FOR UTILITY WORK SHOWN ON THIS SHEET.

STATE OF NORTH CAROLINA
DIVISION OF HIGHWAYS

UTILITIES BY OTHERS PLANS
GRAHAM COUNTY

LOCATION: UPGRADE US 129 FROM SOUTH OF SR 1275 (FIVE POINTS ROAD) TO NC 143 AND UPGRADE NC 143 FROM US 129 TO SR 1223 (BEECH CREEK ROAD)

TYPE OF WORK: POWER DISTRIBUTION, CATV, TELEPHONE RELOCATION

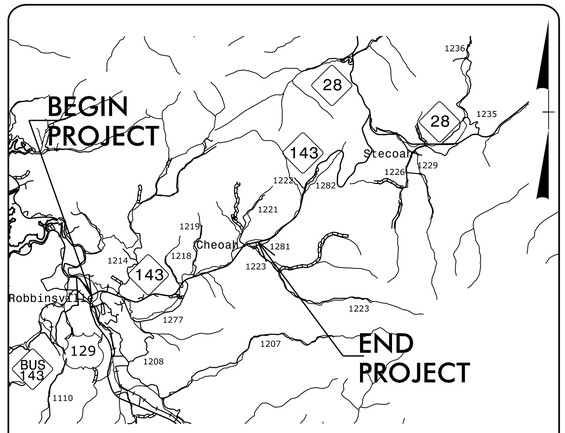

VICINITY MAP

★ PROPOSED SIGNAL

END CONSTRUCTION
-Y1- STA. 36+70.00

BEGIN TIP PROJECT A-0009CA
-L- STA. 10+20.02

END TIP PROJECT A-0009CA
-L- STA. 208+00.00

NAD 83/2011

BEGIN CULVERT -L- STA. 194+98±
END CULVERT -L- STA. 195+34±

BEGIN CULVERT EXT. -L- STA.46+13±
END CULVERT EXT. -L-STA. 46+66±

BEGIN CONSTRUCTION
-Y6- STA. 11+05.00

BEGIN CULVERT EXT. -L- STA. 113+46±
END CULVERT EXT. -L- STA. 113+90±

BEGIN CONSTRUCTION
-Y1- STA. 13+70.00

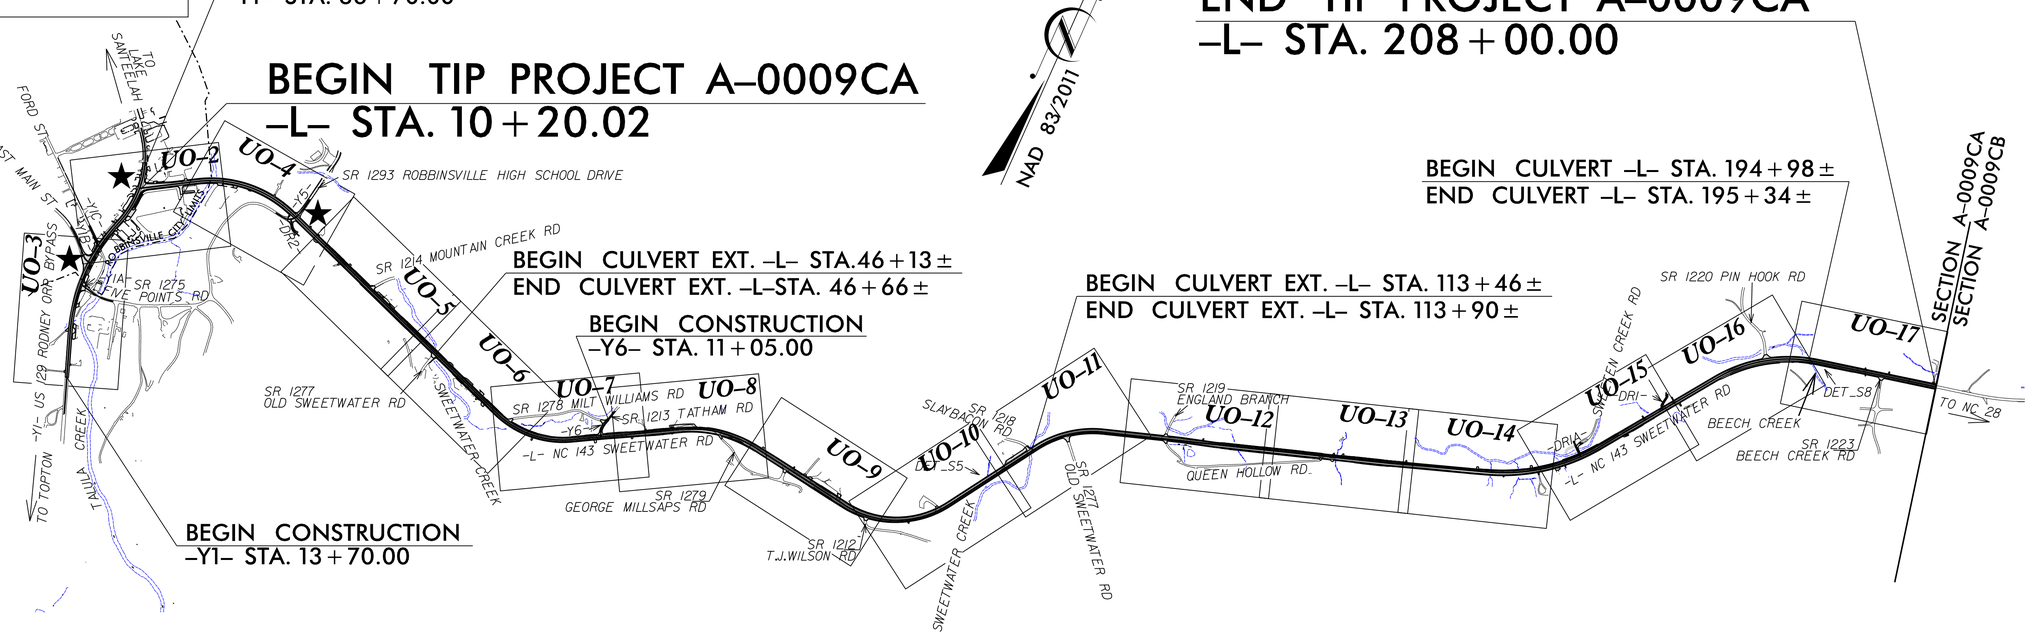

GRAPHIC SCALES

50 25 0 50 100
PLANS

50 25 0 50 100
PROFILE (HORIZONTAL)

10 5 0 10 20
PROFILE (VERTICAL)

INDEX OF SHEETS

SHEET NO.:	DESCRIPTION:
UO-1	TITLE SHEET
UO-2 THRU UO-17	UBO PLAN SHEETS

UTILITY OWNERS WITH CONFLICTS

(A) POWER - DUKE ENERGY
(B) COMMUNICATIONS - FRONTIER
(C) COMMUNICATIONS - BALSAM WEST
(D) COMMUNICATIONS/CATV - ZITO MEDIA

PREPARED IN THE OFFICE OF:

TELICS
1598 WESTBROOK PLAZA DR.
SUITE 202
WINSTON-SALEM, NC 27103
(336) 803-6038

JIM BROOKS — UTILITY PROJECT MANAGER
CHRIS KENNEDY — PROJECT UTILITY COORDINATOR

DIVISION OF HIGHWAYS
DIVISION 14
253 WEBSTER ROAD
SYLVA, NC 28779

WANDA AUSTIN, PE — DIVISION ENGINEER
BOB GOLDING — DIVISION UTILITY ENGINEER

05/08/99
27-MAY-2022 16:21
C:\UBO_FILES\2020\UCTG-114 A-0009C (TGS)\Section A UBOs\Utilities\Engineering\UBO\Proj\A-0009CA_ut_tsh_U001_psh.dgn
$$$$USERNAME$$$$