DocuSign Envelope ID: 9356FAC0-A3E1-4955-84BD-597619154B2D

PROJECT REFERENCE NO.	SHEET NO.
A-0009CA	UO-12
THIS SHEET CORRESPONDS TO RDY-14	

UTILITIES BY OTHERS

ALL PROPOSED UTILITY WORK SHOWN ON THIS SHEET WILL BE DONE BY OTHERS. NO PAYMENT WILL BE MADE TO THE CONTRACTOR FOR PROPOSED UTILITY WORK SHOWN ON THIS SHEET.

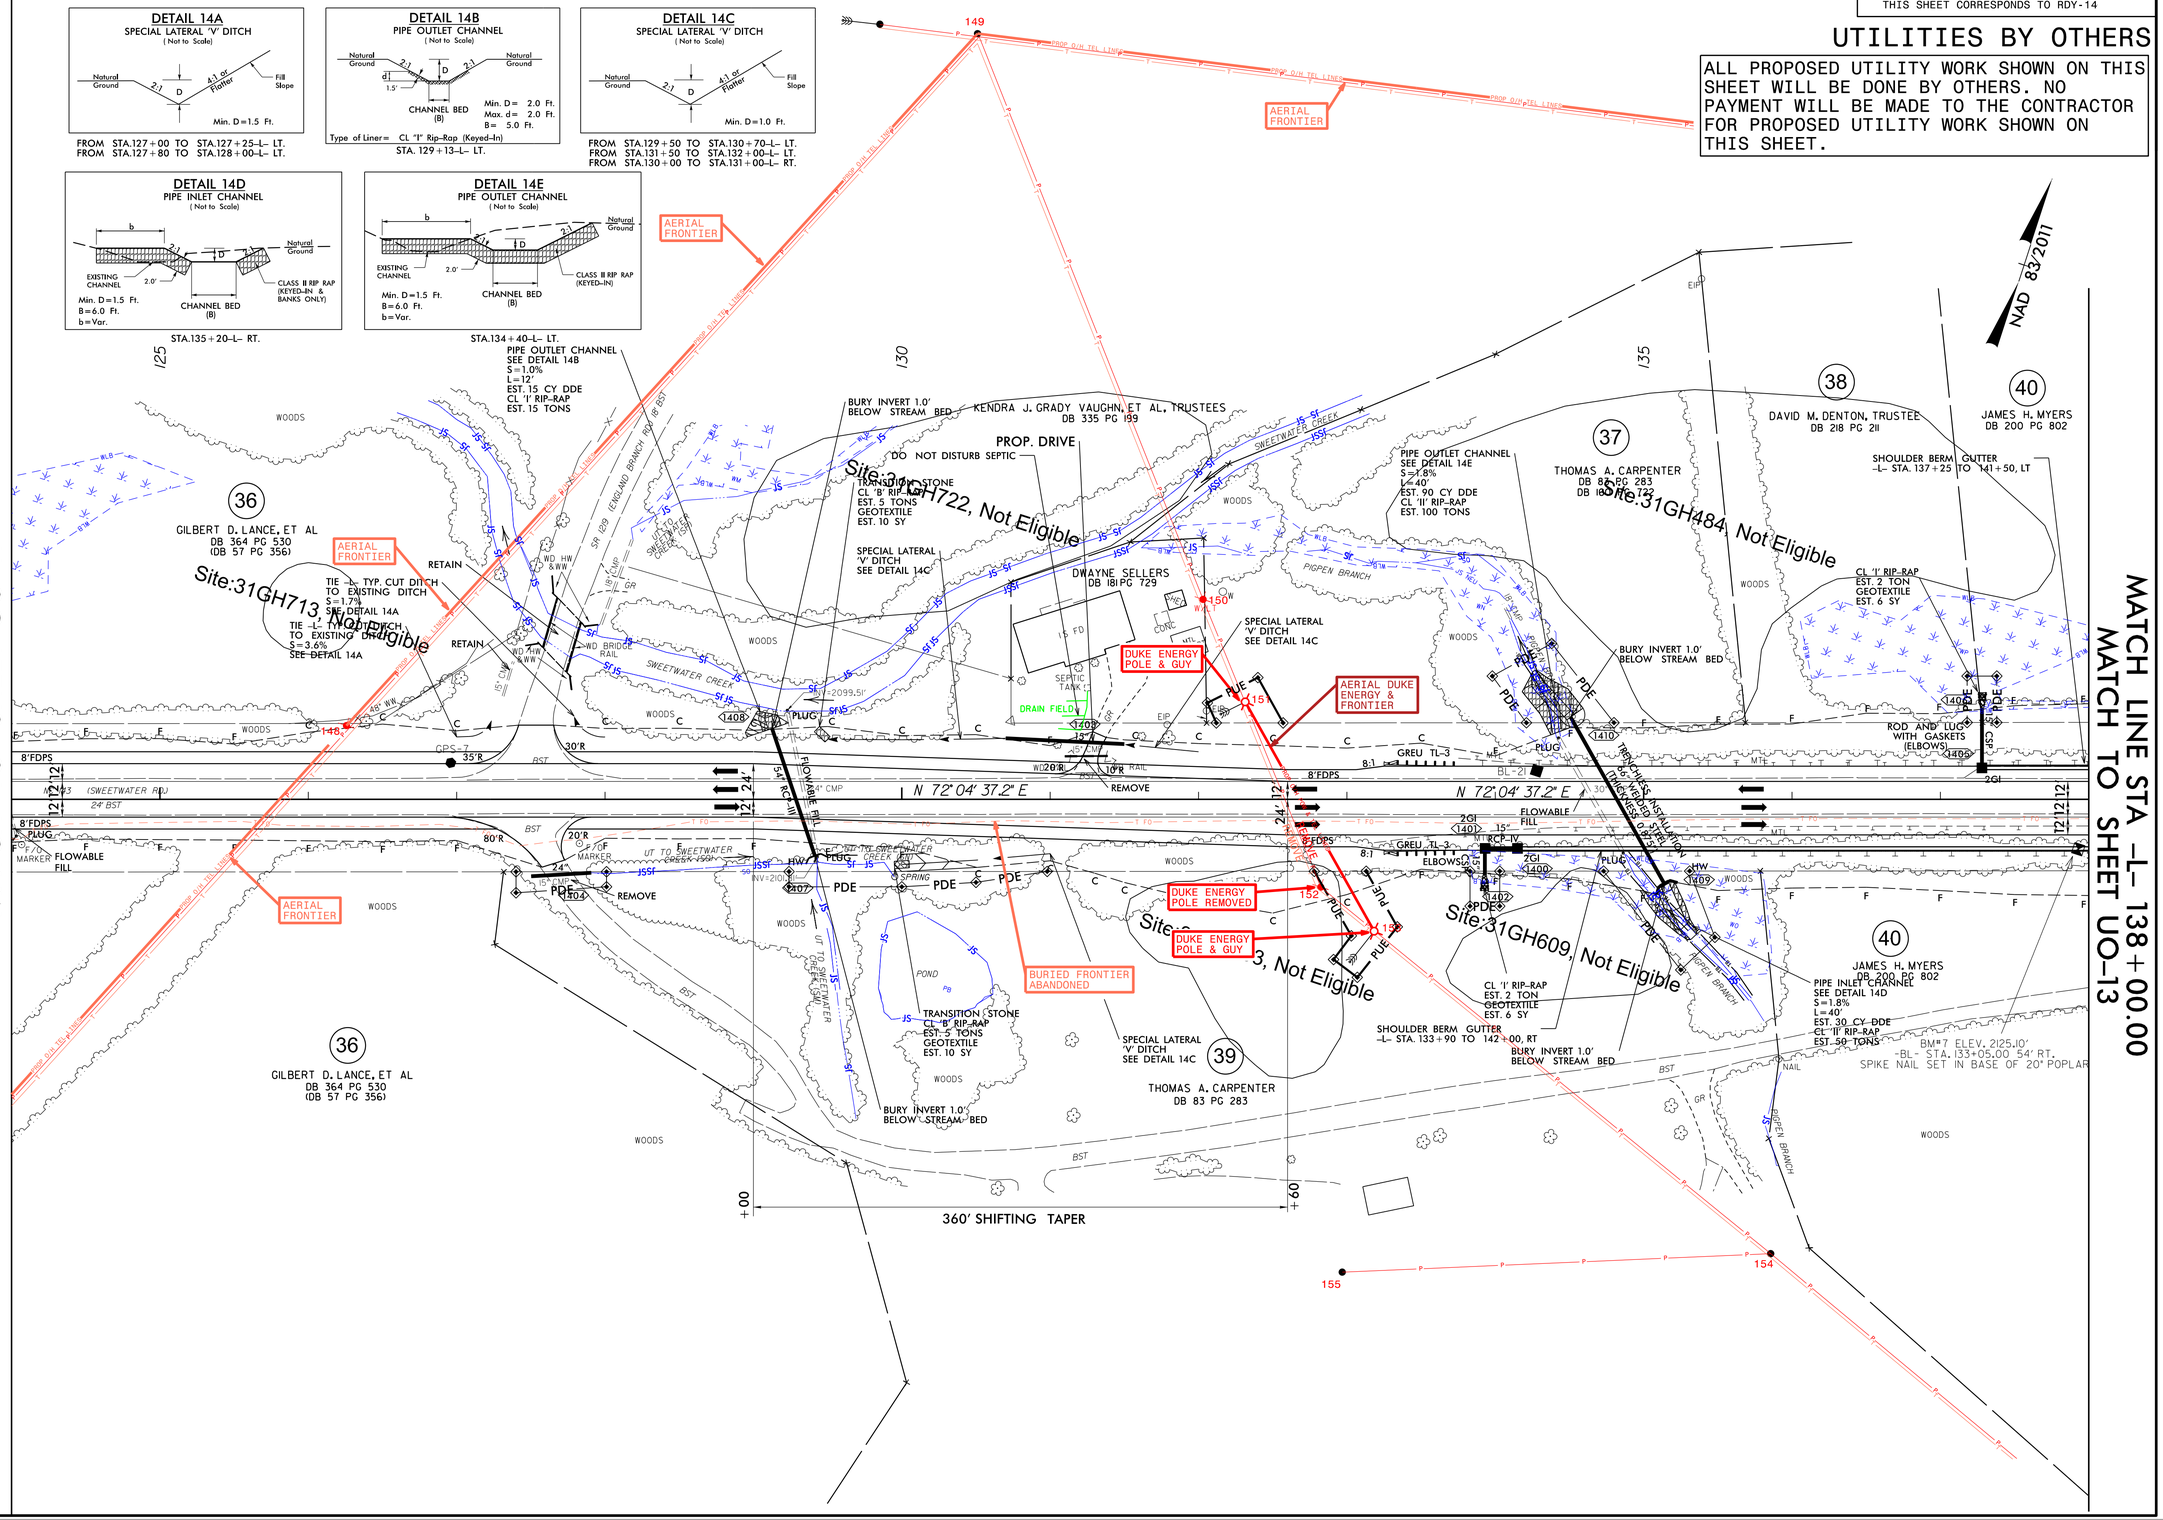

5/14/99
27-MAY-2022 15:56
0% (TOS) 27-MAY-2022 15:56 C:\Users\Utilities\Engineering\UBDV\Proj\A-0009CA_ut_rdy14_UO012_psh.dgn