DocuSign Envelope ID: 37628BD3-46A4-4920-A292-67ED288106E5

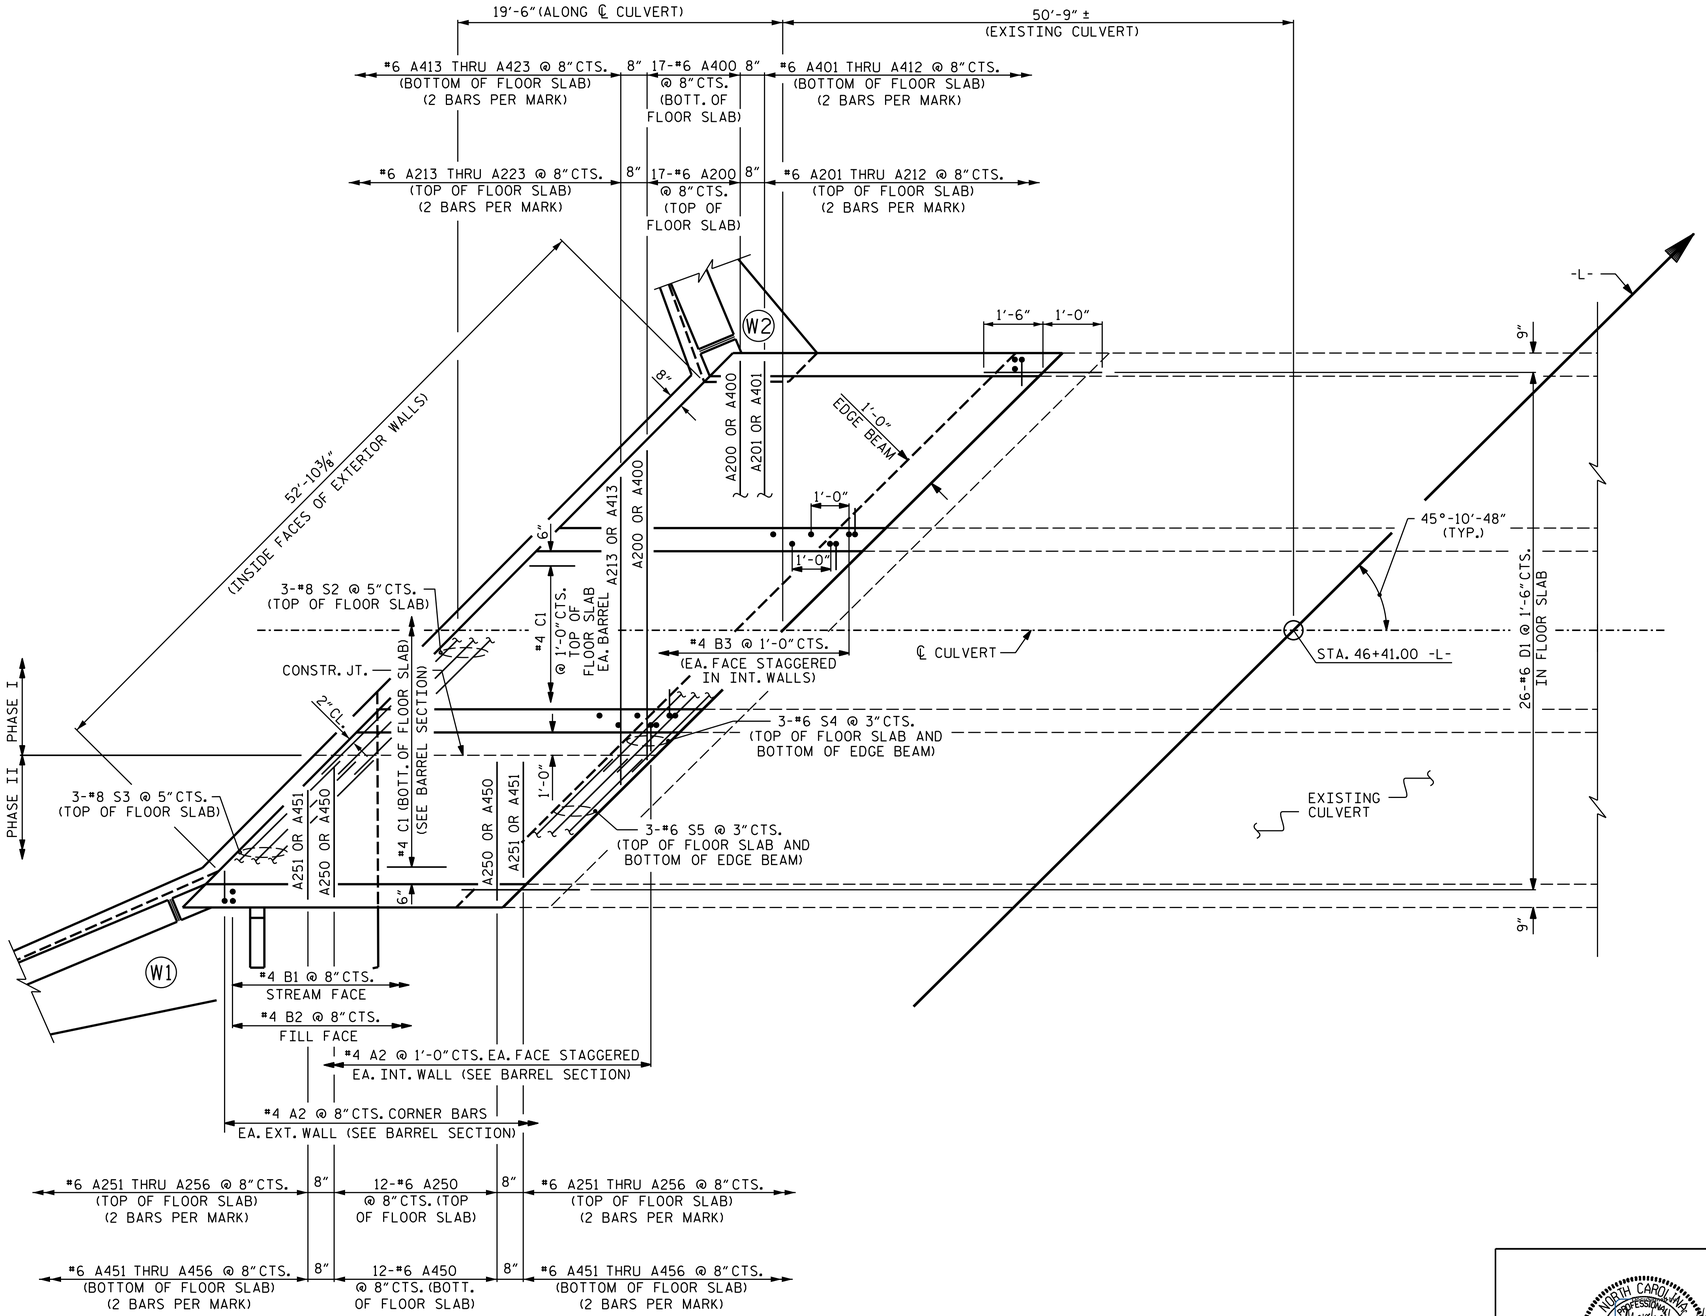

PLAN OF FLOOR SLAB

NOTE: FOR S1 IN FLOOR SLAB & WING FOOTINGS, SEE WING SHEET.
FOR DOWELS IN EXTERIOR WALLS, SEE SHEET 3 OF 14.

PROJECT NO. A-0009CA
GRAHAM COUNTY
STATION: 46+41.00 -L-

SHEET 4 OF 14

NORTH CAROLINA PROFESSIONAL SEAL 20125 ENGINEER MARSHALL G. CHEEK, JR.
Marshall G. Cheek, Jr.
DocuSigned by: 6/1/2022

DOCUMENT NOT CONSIDERED FINAL UNLESS ALL SIGNATURES COMPLETED

TGS ENGINEERS
706 HILLSBOROUGH STREET
SUITE 200
RALEIGH, NC 27603
PH (919) 773-8887
CORP. LICENSE NO.: C-0275

STATE OF NORTH CAROLINA
DEPARTMENT OF TRANSPORTATION
RALEIGH

TRIPLE 12 FT. X 9 FT.
CONCRETE BOX CULVERT
LEFT EXTENSION
45°-10'-48" SKEW

REVISIONS						
NO.	BY:	DATE:	NO.	BY:	DATE:	
1			3			
2			4			

SHEET NO. C2-4
TOTAL SHEETS 14

DRAWN BY :	STM	DATE :	11/21
CHECKED BY :	MGC	DATE :	02/22
DESIGN ENGINEER OF RECORD:	STM	DATE :	04/21

3/15/2022
X:\NCDOT\A-0009\Structures\A-0009CA\STR. #2 46+41.00 -L-\Final Plans\DGNs\412_007_A-0009CA_SMU_CU04_370132.dgn
User:smassinople

STR #2