DocuSign Envelope ID: D168B188-4574-4348-BD6F-0BBC4E240FBA

INTERSECTION DETAILS

NOTE:
LOCATIONS OF WHEELCHAIR RAMP SYMBOLS (⊗) ARE APPROXMATE.
REFER TO THE PAVEMENT MARKING PLANS FOR EXACT LOCATIONS.

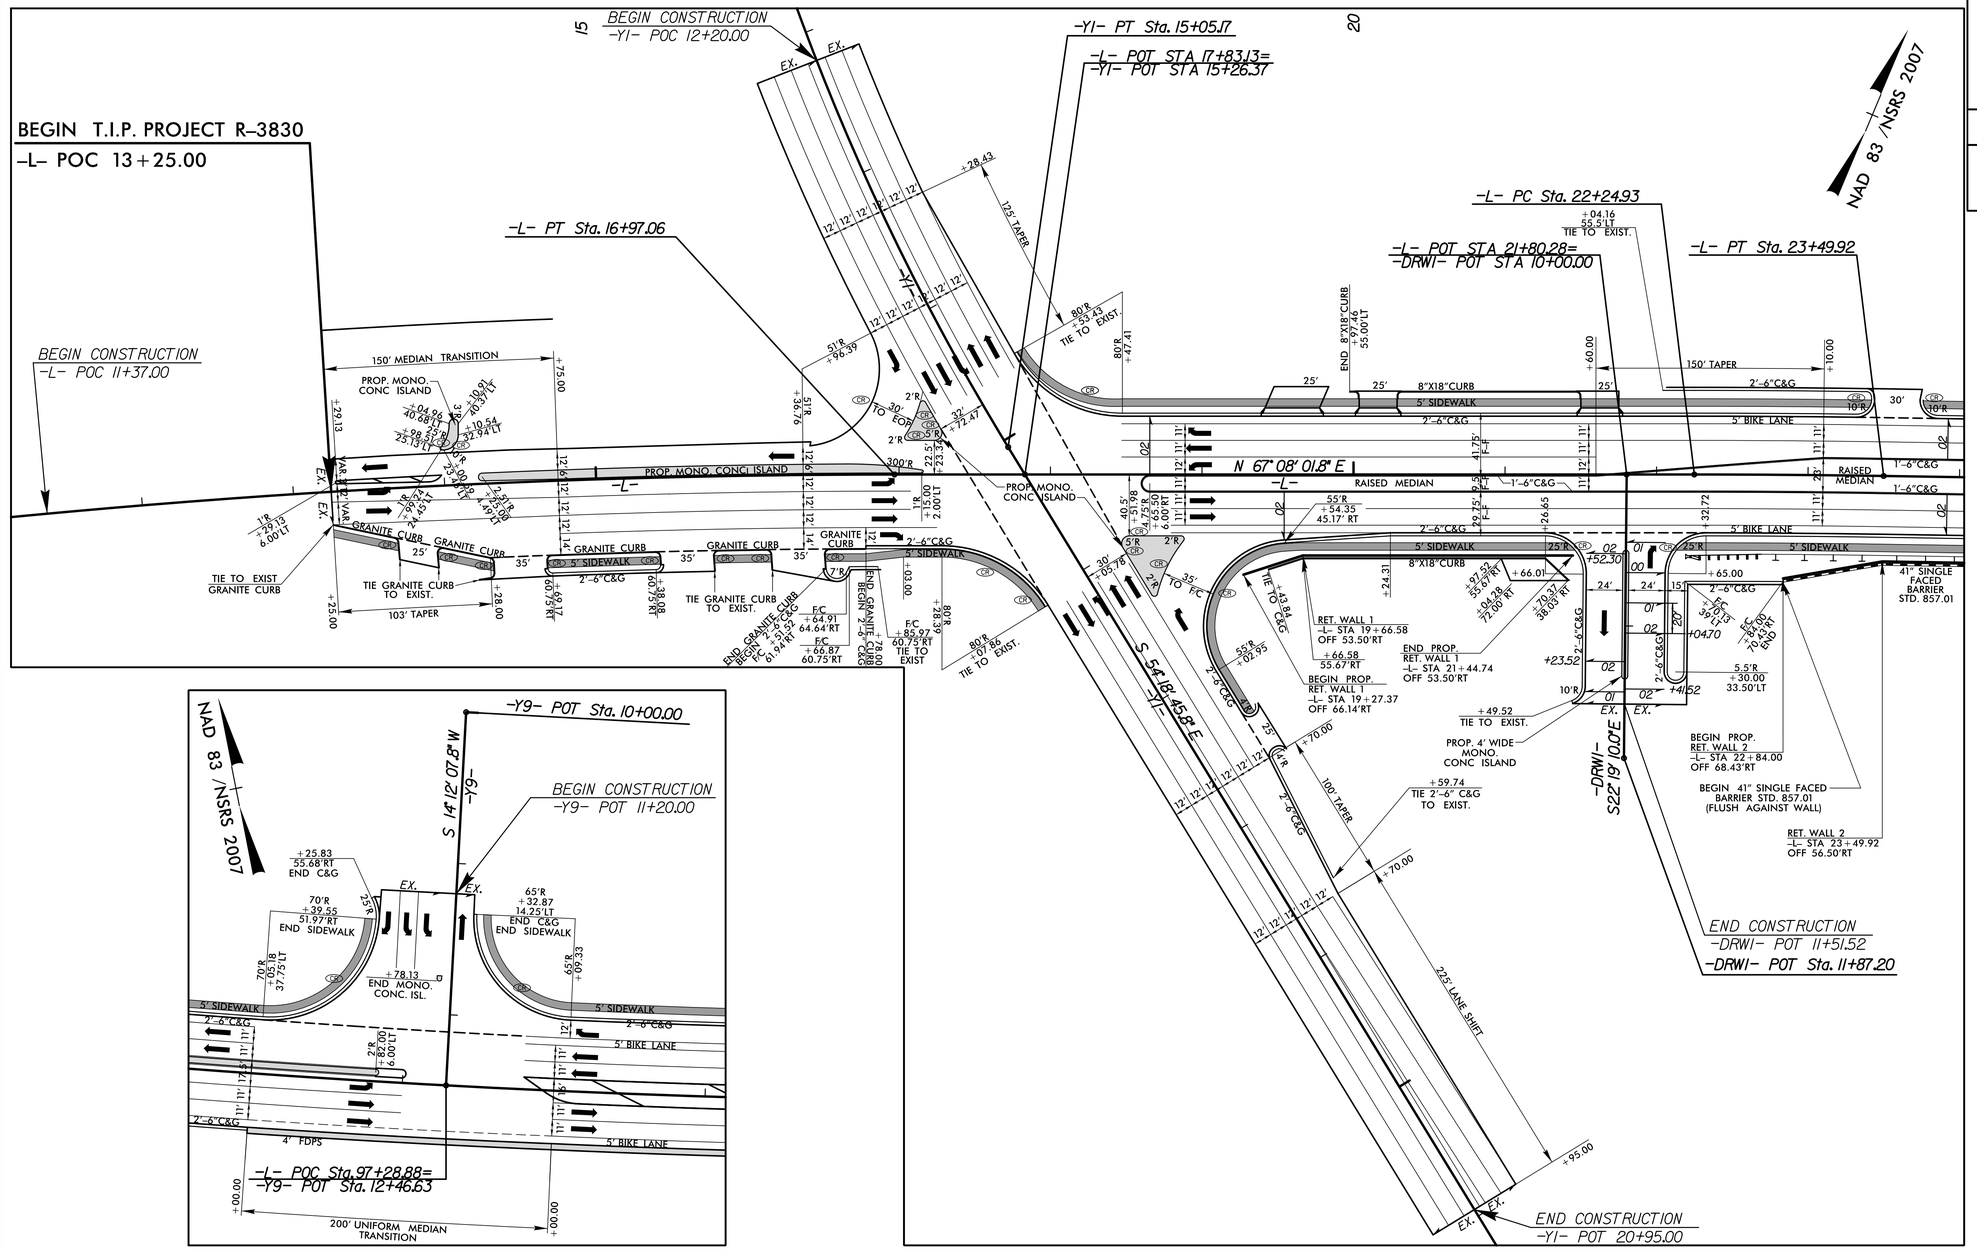

NC 42 (-L-)/
US 421 BYPASS SB RAMP (-Y9-) INTERSECTION DETAIL

SEE SHEET 10 FOR PLAN VIEW

US 421 /NC87 /NC42 (-Y1-) S. HORNER BLVD./
NC 42 (-L-) INTERSECTION DETAIL

SEE SHEET 04 FOR PLAN VIEW

NC 42 (-L-)/
(-DRW1-) INTERSECTION DETAIL

SEE SHEET 04 FOR PLAN VIEW

CHANNELIZATION RADII ARE 3' UNLESS OTHERWISE NOTED
RADII DIMENSIONS ARE TO FACE OF CURB (F/C) UNLESS OTHERWISE NOTED

PROJECT REFERENCE NO.	SHEET NO.
R-3830	2B-1
R/W SHEET NO.	

ROADWAY DESIGN ENGINEER
NORTH CAROLINA PROFESSIONAL ENGINEER SEAL 027418 MARCUS LOVERY
6/30/2022 | 3:01 PM EDT

DOCUMENT NOT CONSIDERED FINAL UNLESS ALL SIGNATURES COMPLETED

TGS ENGINEERS
706 HILLSBOROUGH ST. SUITE 200
RALEIGH, NC 27603
PH (919) 773-8887
CORP. LICENSE NO.: C-0275

SCALE 0 50 100

REVISIONS

8/17/99

4/8/2022
C:\SPWorkprojects\NCDOT\R-3830\Roadway\Proj\r-3830_rdy_psh_2b-1.dgn
(kerrmi\kerrmi)