DocuSign Envelope ID: D168B188-4574-4348-BD6F-0BBC4E240FBA

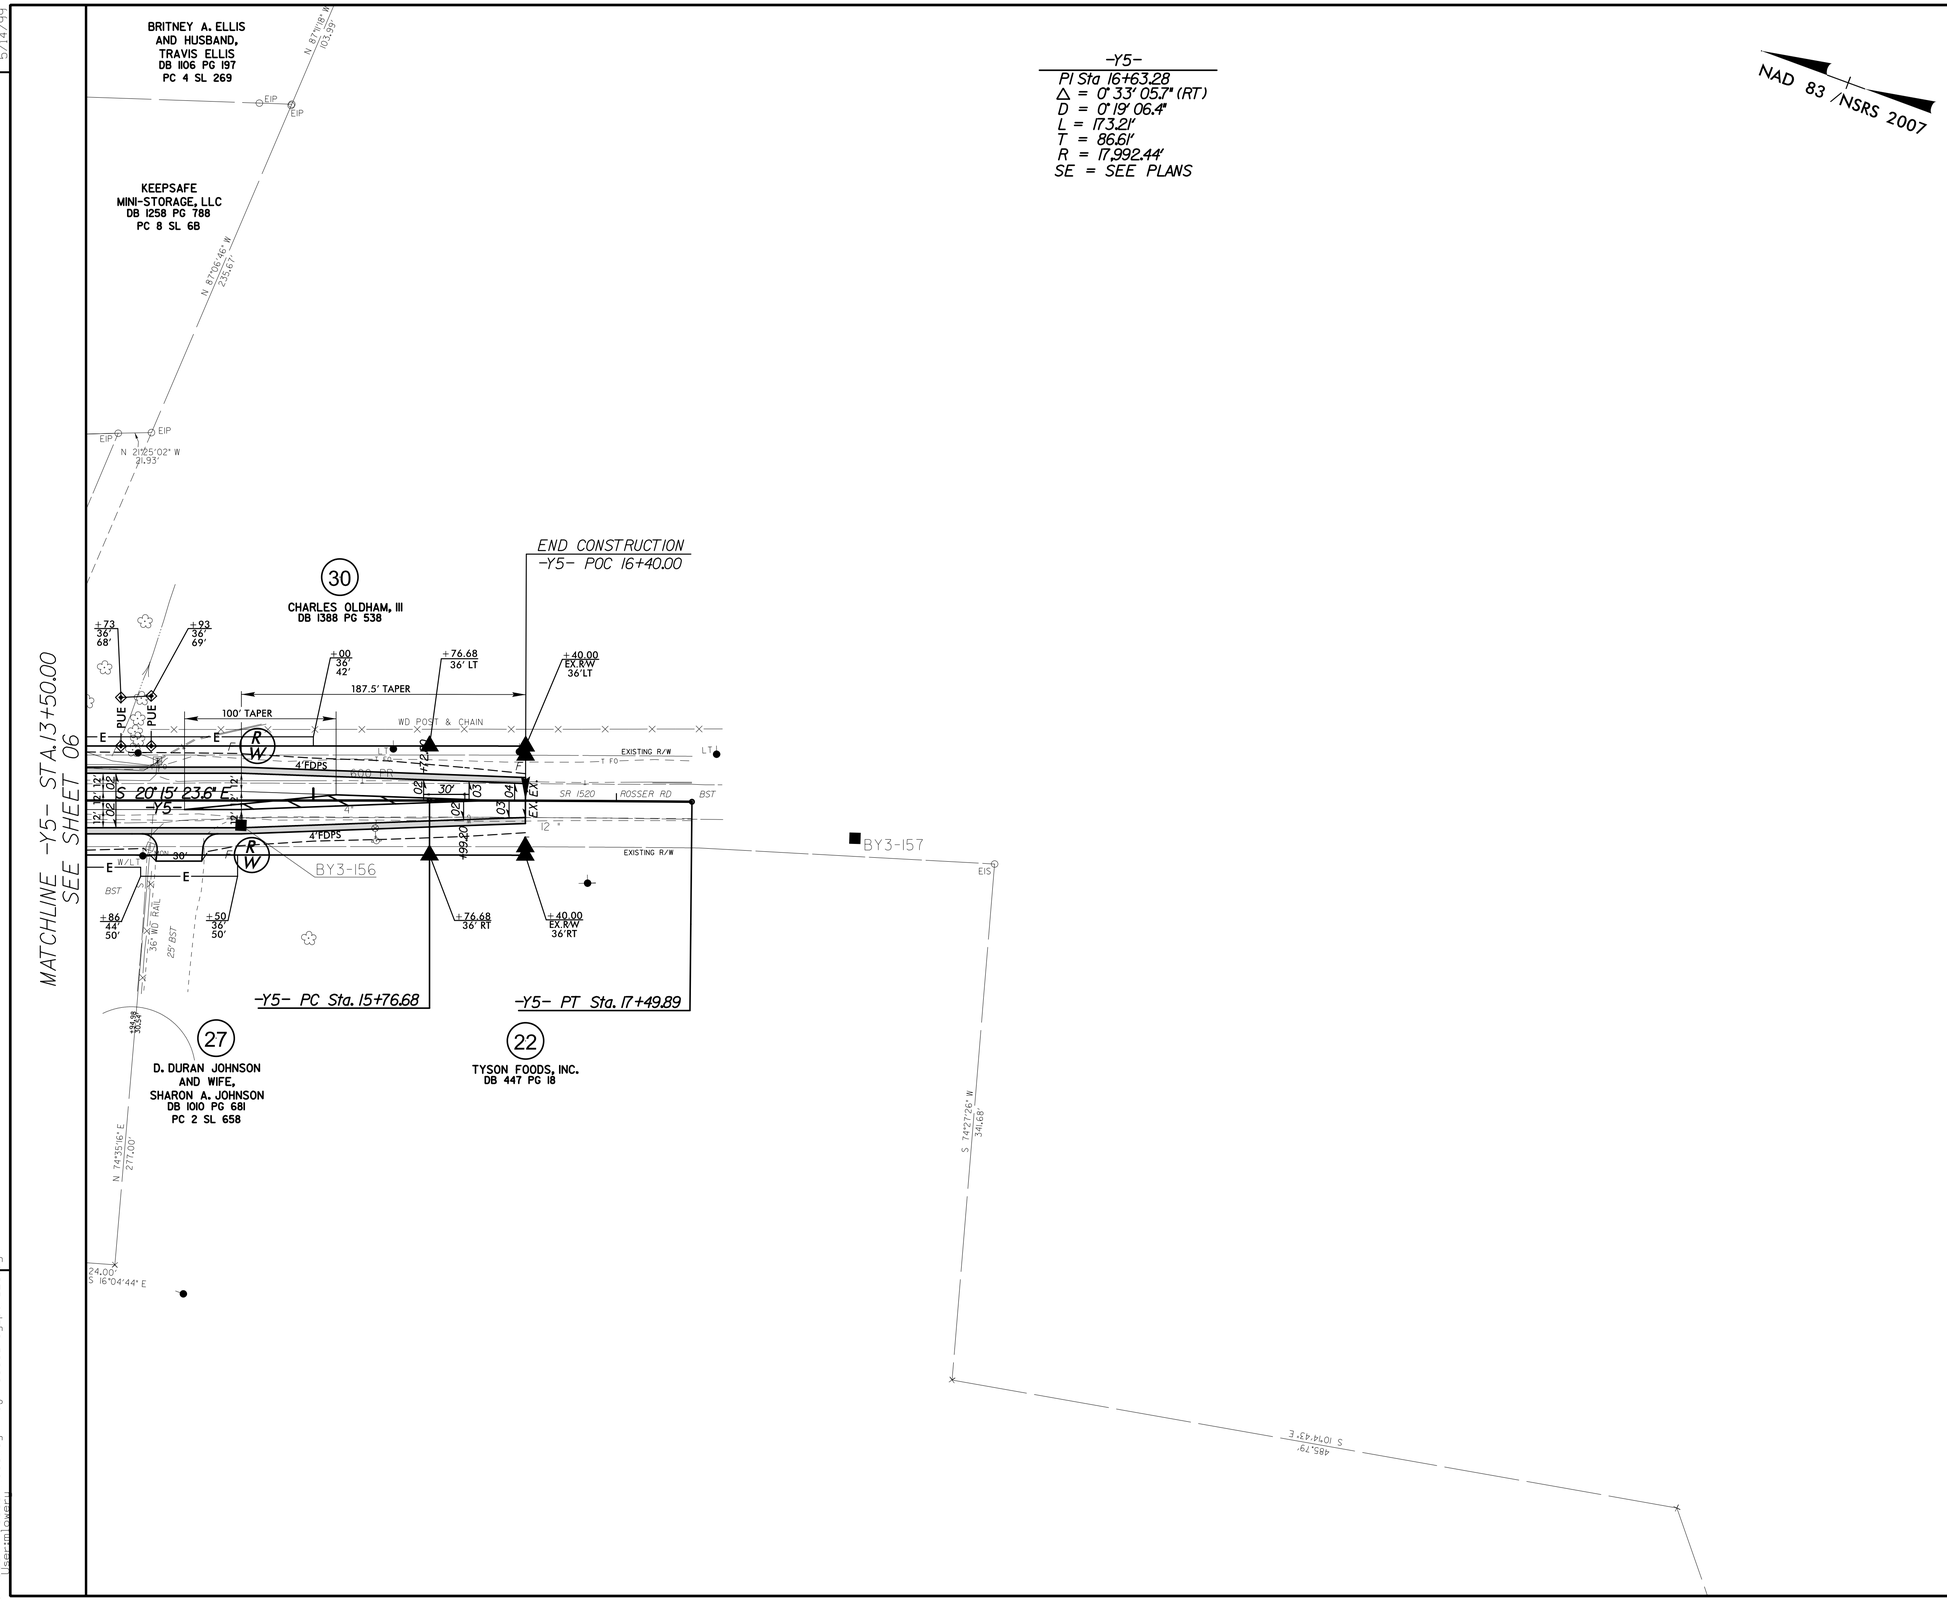

-Y5-
PI Sta 16+63.28
Δ = 0° 33' 05.7" (RT)
D = 0° 19' 06.4"
L = 173.21'
T = 86.61'
R = 17,992.44'
SE = SEE PLANS

NAD 83 /NSRS 2007

PROJECT REFERENCE NO.	SHEET NO.
R-3830	26
R/W SHEET NO.	

ROADWAY DESIGN ENGINEER	HYDRAULICS ENGINEER
NORTH CAROLINA PROFESSIONAL SEAL 027418 ENGINEER MARCUS LOWERY	NORTH CAROLINA PROFESSIONAL SEAL 044158 ENGINEER BENJAMIN J. HENEGAR
6/30/2022 | 3:01 PM EDT	6/30/2022 | 3:10 PM EDT

DOCUMENT NOT CONSIDERED FINAL UNLESS ALL SIGNATURES COMPLETED

TGS ENGINEERS
706 HILLSBOROUGH ST. SUITE 200
RALEIGH, NC 27603
PH (919) 773-8887
CORP. LICENSE NO.: C-0275

REVISIONS

5/14/99

SEE SHEET 40 FOR -Y5- PROFILE

4/8/2022
...jects\NCDOT\R-3830\Roadway\Proj\r3830_rdy_psh_26.dgn
User:mlowery