DocuSign Envelope ID: FF19DDF6-E6A0-44E1-A9ED-3A3573A21641

PROJ. REFERENCE NO.	SHEET NO.
R-3830	TMP-6.12

HDR Engineering, Inc. of the Carolinas
555 Fayetteville St, Suite 900 Raleigh, N.C. 27601
N.C.B.E.L.S. License Number: F-0116

MAINTAIN ACCESS TO PRIVATE PROPERTY WHERE THE PORTABLE CONCRETE BARRIER AND TEMPORARY SHORING ARE PRESENT.

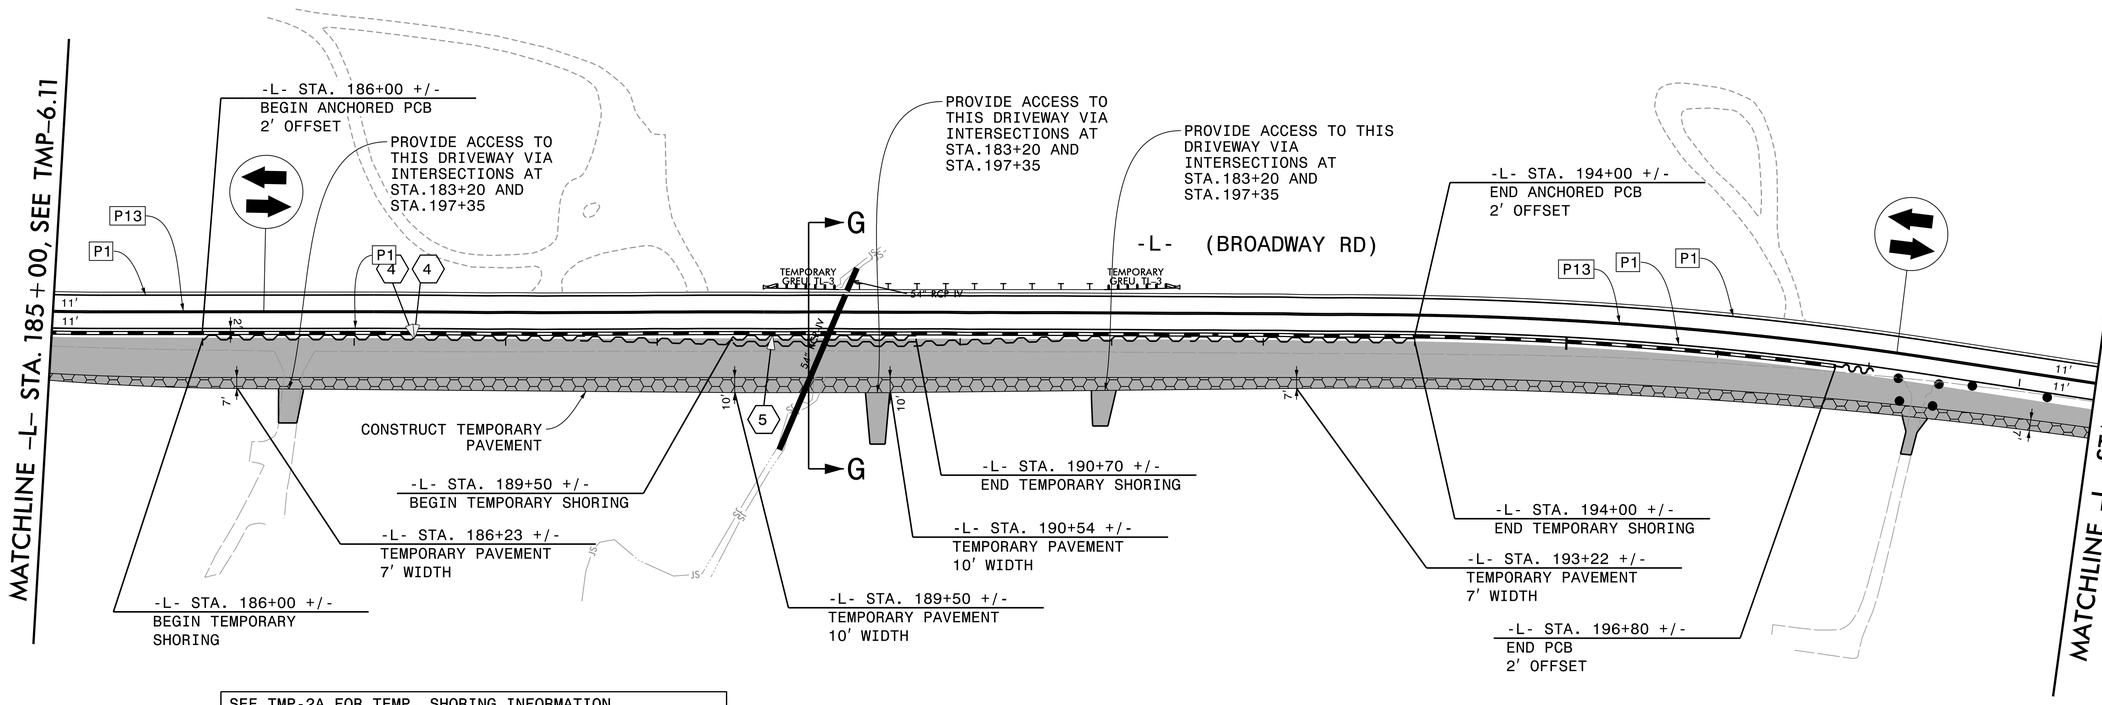

SEE TMP-2A FOR TEMP. SHORING INFORMATION

4 -L- STA 186+00± 5.4' LT TO STA 194+00±, 3.4' LT
QUANTITY = 4800 S.F.

5 -L- STA 189+50± 5.3' LT TO STA 190+70±, 5.1' LT
QUANTITY = 600 S.F.

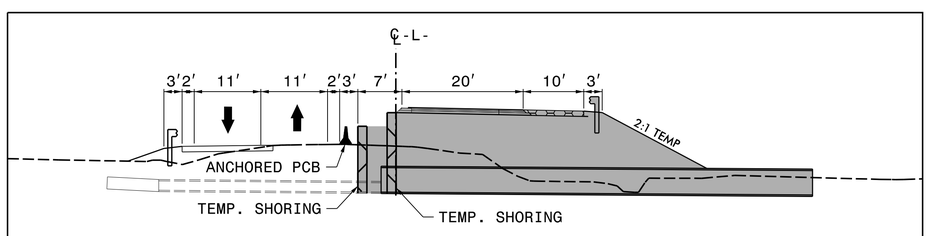

SECTION G-G @ -L- STA. 190+00

APPROVED: Michael T. Rzepka

DATE: 7/12/2022

SEAL

NORTH CAROLINA PROFESSIONAL ENGINEER SEAL 15876 MICHAEL T. RZEPKA

DIVISION OF HIGHWAYS STATE OF NORTH CAROLINA DEPARTMENT OF TRANSPORTATION WORK ZONE TRAFFIC CONTROL

DOCUMENT NOT CONSIDERED FINAL UNLESS ALL SIGNATURES COMPLETED

PHASE 2 - STEP 1

REVISIONS

PLOT DRIVER: NCDOT_pdf_color_eng_50.plt PENTABLE: NCDOT_tcp.tbl
USER: CHARNDEN DATE: 5/4/2022 TIME: 10:51:09 AM
FILE: pw:\\pwhdrusea01HDR_US_East_01\Documents\3322\10002133\10279033\6.0_CAD_BIM\6.2_WIP\Traffic\TrafficControl\TCP\R3830_TC_TMP-06.12.dgn