DocuSign Envelope ID: 6C3F2BF2-F8AD-4372-8507-2E47D8956026

PLANS PREPARED FOR THE NCDOT BY:
MOTT MACDONALD
PO Box 700
Cary, NC 27526
(919) 553-2333
(919) 553-2254 (Fax)
www.mottmac.com/americas
LICENSE NO. F-0669

PROJ. REFERENCE NO.	SHEET NO.
R-3830	PMP-10

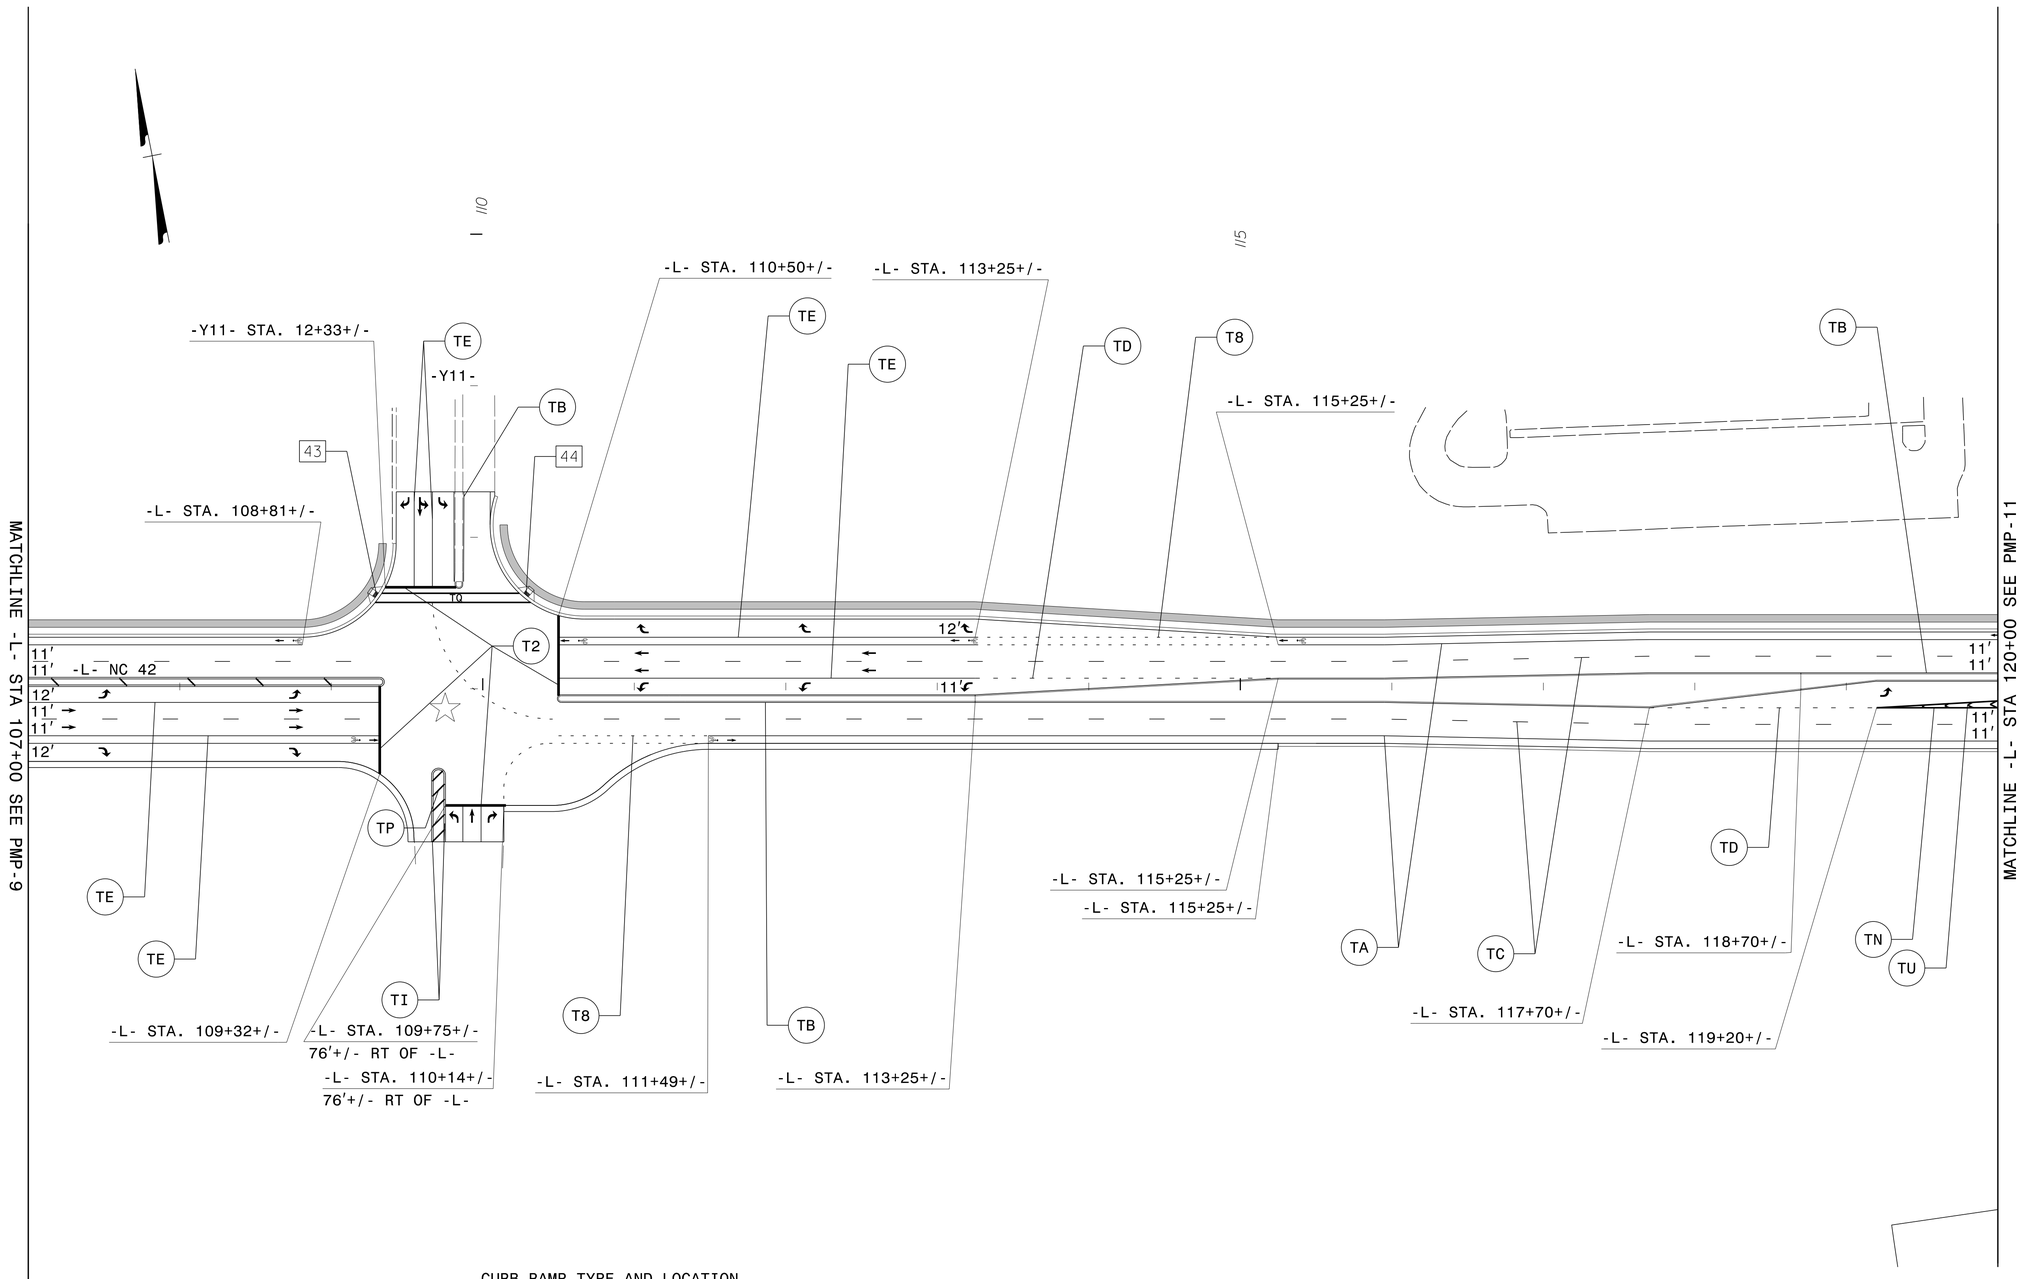

CURB RAMP TYPE AND LOCATION

43 — STD., -Y11- STA. 12+38+/-, 62′ RT OF -Y11-
44 — STD., -Y11- STA. 12+38+/-, 37′ LT OF -Y11-

APPROVED: DocuSigned by: Samuel Coleman 96375A81AF3C490...
DATE: 5/31/2022
SEAL

NORTH CAROLINA PROFESSIONAL SEAL 043765 ENGINEER SAMUEL D COLEMAN

DOCUMENT NOT CONSIDERED FINAL UNLESS ALL SIGNATURES COMPLETED

DIVISION OF HIGHWAYS · STATE OF NORTH CAROLINA · DEPARTMENT OF TRANSPORTATION · WORK ZONE TRAFFIC CONTROL

PAVEMENT MARKING DETAIL SHEET

5/27/2022
G:\395683_NCDOT_208_Traffic_LSA\Proj\AL_R-3830\Traffic\Signing\CADD\Pavement Marking\R-3830_Sgn_PMP_10.dgn
User:COL85144