DocuSign Envelope ID: B1C5A639-A280-4DCF-9A70-666ECB23DC64

PLANS PREPARED FOR THE NCDOT BY:
MOTT MACDONALD
PO Box 700
Cary, NC 27526
(919) 553-2333
(919) 553-2254 (Fax)
www.mottmac.com/americas
LICENSE NO. F-0669

PROJ. REFERENCE NO.	SHEET NO.
R-3830	SIGN-13A

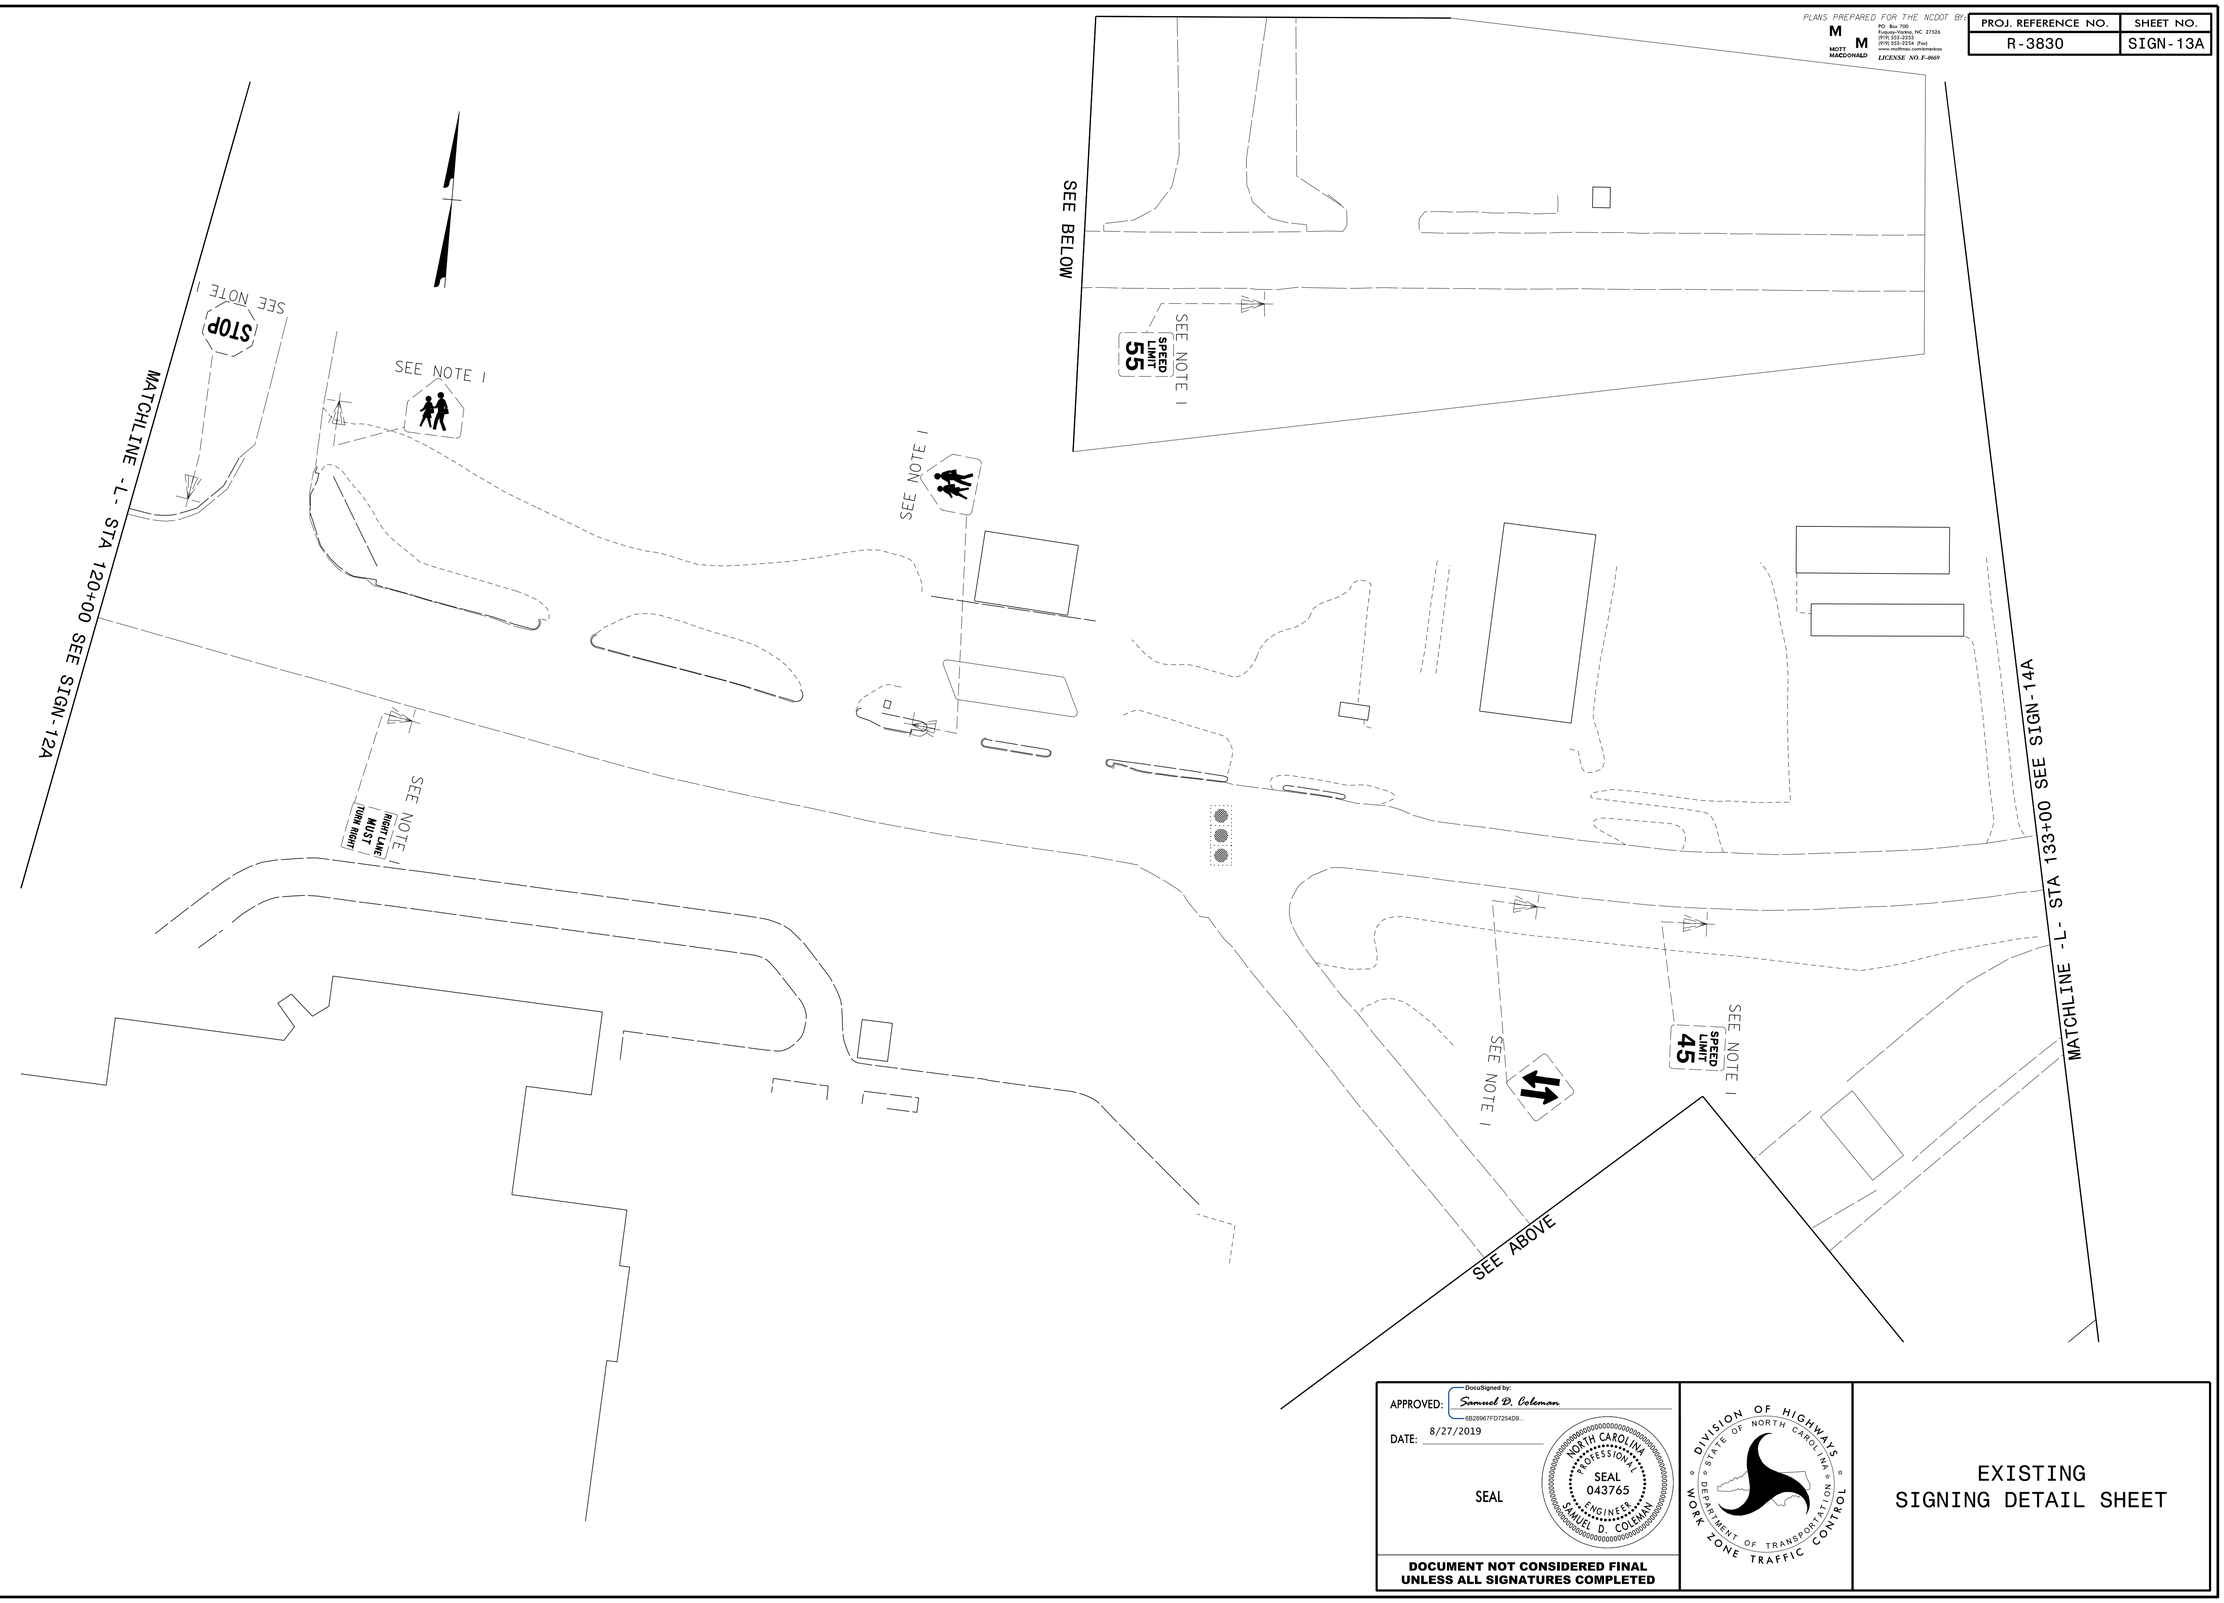

APPROVED: DocuSigned by: Samuel D. Coleman — 8B2896 7FD7254D9...

DATE: 8/27/2019

SEAL

NORTH CAROLINA PROFESSIONAL SEAL 043765 ENGINEER SAMUEL D. COLEMAN

DOCUMENT NOT CONSIDERED FINAL UNLESS ALL SIGNATURES COMPLETED

DIVISION OF HIGHWAYS · STATE OF NORTH CAROLINA · DEPARTMENT OF TRANSPORTATION · WORK ZONE TRAFFIC CONTROL

EXISTING SIGNING DETAIL SHEET

8/27/2019
G:\395689_NCDOT_2018_Traffic_LSA\Proj\ALR-3830\Traffic\Signing\CADD\Signing Layout Plans\R-3830_Sgn_SIGN_13A.dgn
User:COL85144