DocuSign Envelope ID: 65481297-1ACF-424A-9481-1381B6CE804E

PROJECT REFERENCE NO.	SHEET NO.
R-3830	SCP. 3A

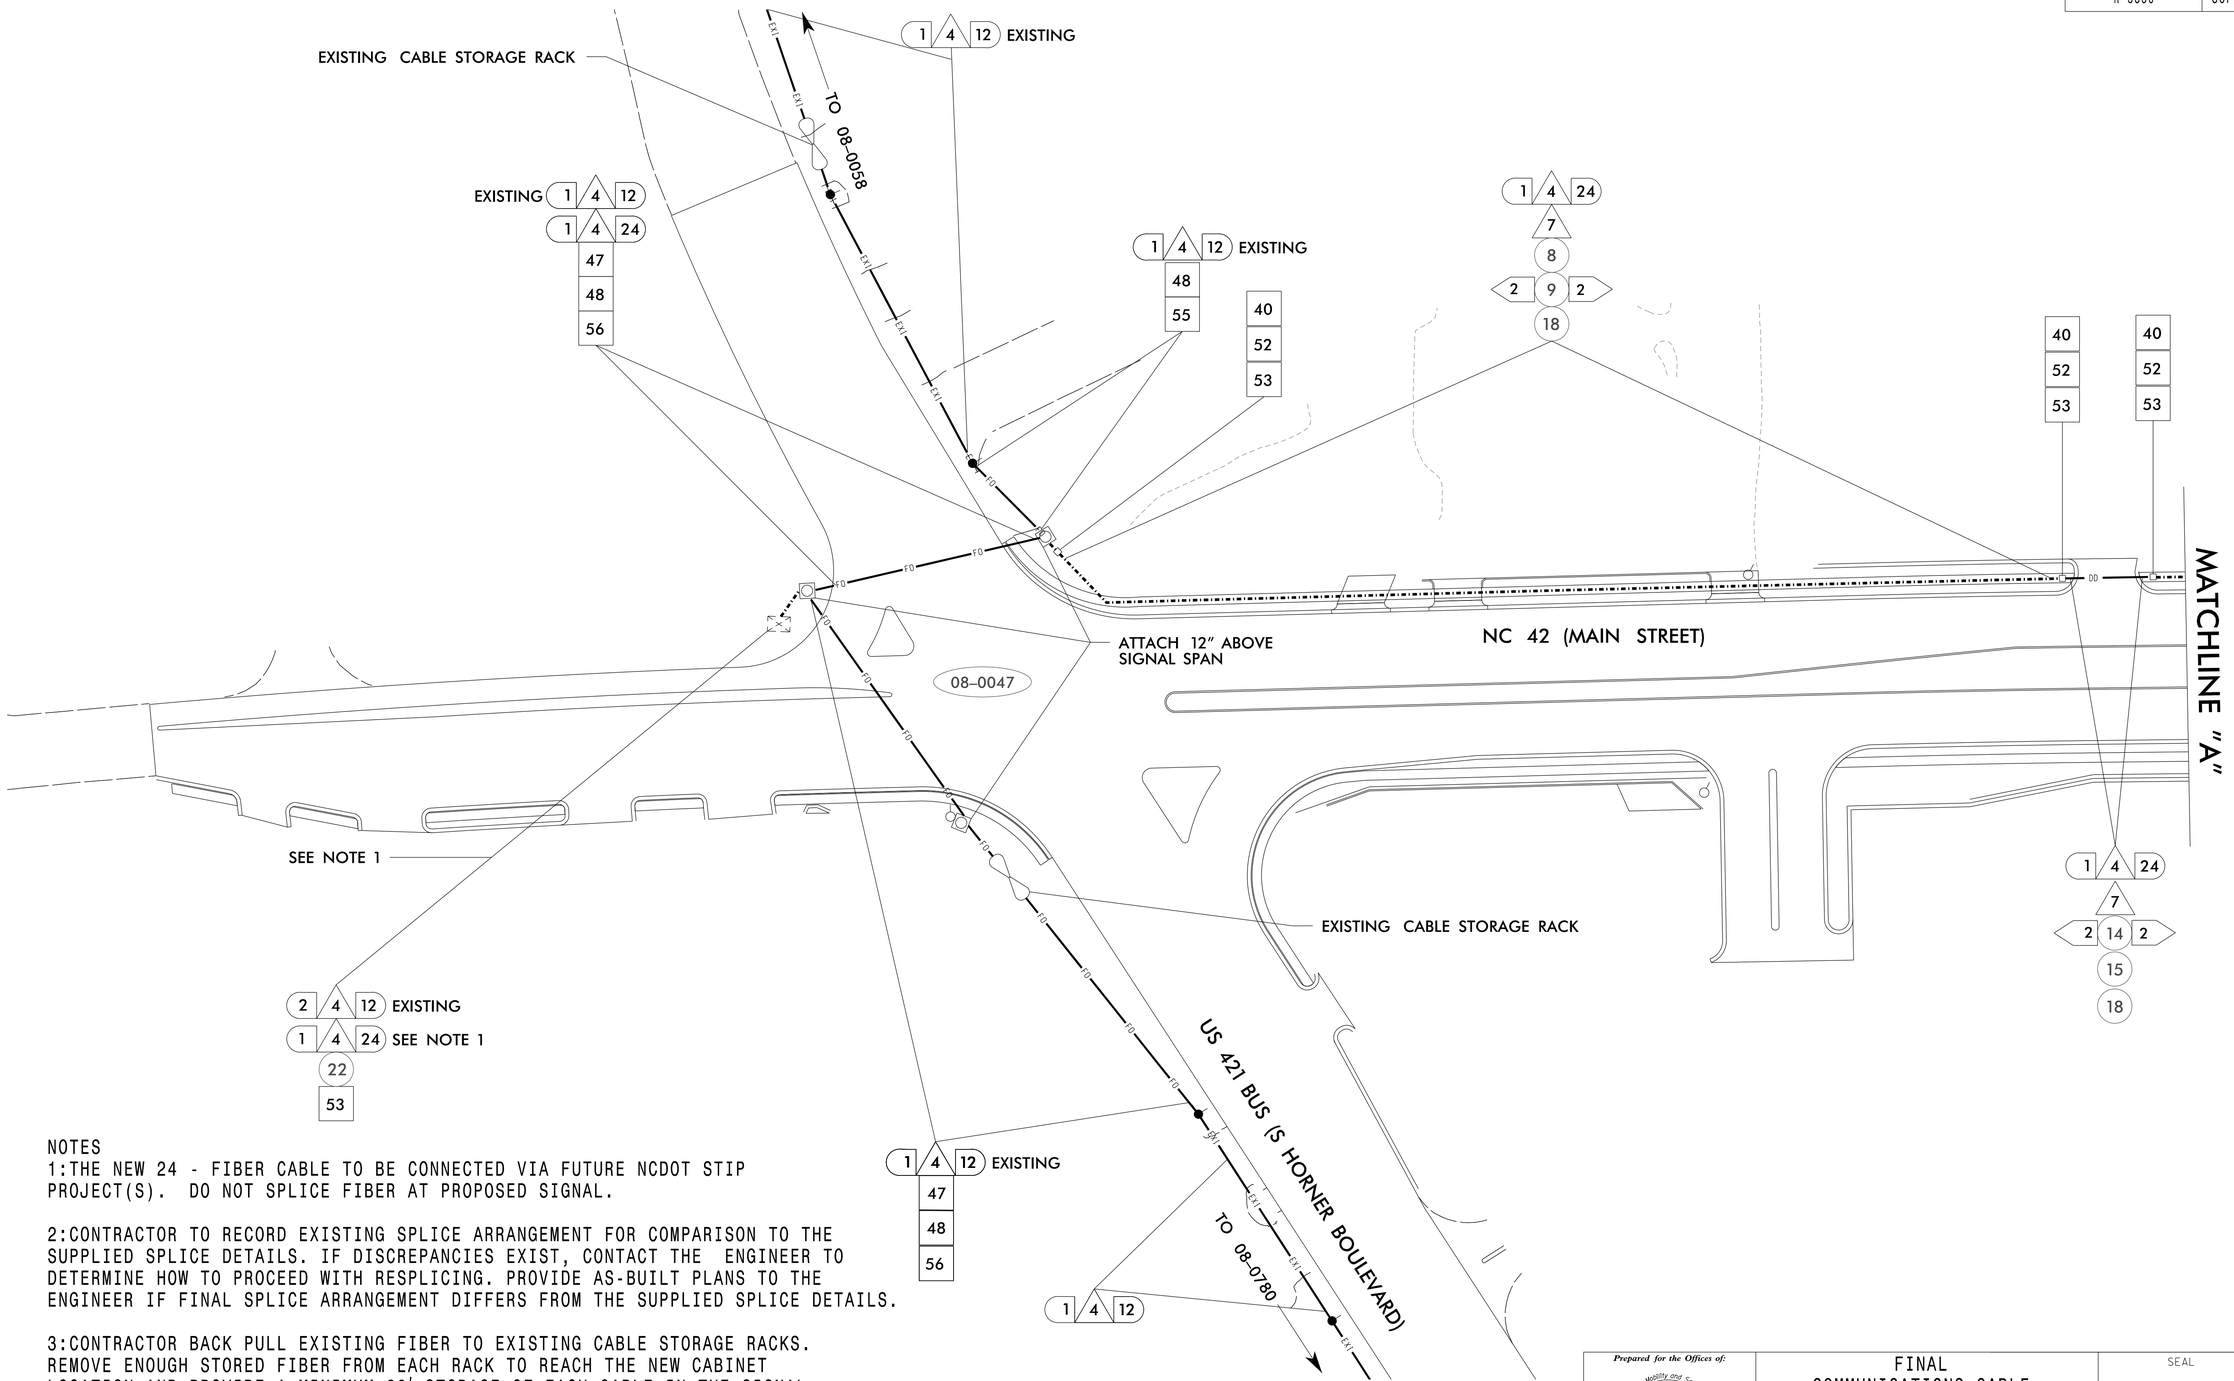

NOTES

1:THE NEW 24 - FIBER CABLE TO BE CONNECTED VIA FUTURE NCDOT STIP PROJECT(S). DO NOT SPLICE FIBER AT PROPOSED SIGNAL.

2:CONTRACTOR TO RECORD EXISTING SPLICE ARRANGEMENT FOR COMPARISON TO THE SUPPLIED SPLICE DETAILS. IF DISCREPANCIES EXIST, CONTACT THE ENGINEER TO DETERMINE HOW TO PROCEED WITH RESPLICING. PROVIDE AS-BUILT PLANS TO THE ENGINEER IF FINAL SPLICE ARRANGEMENT DIFFERS FROM THE SUPPLIED SPLICE DETAILS.

3:CONTRACTOR BACK PULL EXISTING FIBER TO EXISTING CABLE STORAGE RACKS. REMOVE ENOUGH STORED FIBER FROM EACH RACK TO REACH THE NEW CABINET LOCATION AND PROVIDE A MINIMUM 20' STORAGE OF EACH CABLE IN THE SIGNAL CABINET. ADJUST EXISTING RACK SPACING ACCORDINGLY. RELASH EXISING FIBER TO EXISING AND NEW MESSENGER CABLE TO REACH THE EXISTING CABINET LOCATION.

4:THE WORK AT AND AROUND 08-0047 SHOULD BE THE LAST ORDER OF BUSINESS.

DOCUMENT NOT CONSIDERED FINAL UNLESS ALL SIGNATURES COMPLETED

TIMMONS GROUP
YOUR VISION ACHIEVED THROUGH OURS.
5410 Trinity Road
Suite 102
Raleigh, NC 27607
Tel:919.866.4951
Fax:919.859.5663
License: C-1652

Prepared for the Offices of:
Transportation Mobility and Safety Division
STATE OF NORTH CAROLINA DEPARTMENT OF TRANSPORTATION
Intelligent Transportation Systems Section
750 N. Greenfield Pkwy., Garner, NC 27529

SCALE 0 40
1"=40'

FINAL COMMUNICATIONS CABLE AND CONDUIT ROUTING PLAN

Division 6 Lee County SANFORD

PLAN DATE:	August 2019	REVIEWED BY:	J Hochanadel
PREPARED BY:	C Lawson	REVIEWED BY:	

REVISIONS	INIT.	DATE

SEAL
NORTH CAROLINA PROFESSIONAL SEAL 28430 ENGINEER JEFFREY P. HOCHANADEL

DocuSigned by: Jeffrey P. Hochanadel 10/2/2019
SIGNATURE DATE
SIG. INVENTORY NO.

10/2/2019
SCP3A_R-3830_Final1.dgn
11:49:28 AM