DocuSign Envelope ID: 3EC25F66-7E57-402C-A6E0-4A0A60B1B530

NOTES:
1. RELOCATE ALL EXISTING WATER LINE SERVICES TO THE NEW WATER LINE. FOLLOW CITY OF SANFORD STANDARD SERVICE CONNECTION DETAILS. COORDINATE SERVICE TIE OVER WITH PROPERTY OWNER AND CITY OF SANFORD.
2. PROVIDE 18" MINIMUM VERTICAL CLEARANCE AT ALL DRAINAGE SYSTEM CROSSINGS.
3. ABANDON WATER LINE IN LOCATIONS SHOWN. ABANDONMENT INCLUDES ALL FITTINGS AND APPURTENANCES. ABANDONMENT OF THE WATER LINE TO BE IN ACCORDANCE WITH THE CITY OF SANFORD'S AND NCDOT'S REQUIREMENTS.
4. ALL ABANDONED LINES 8" OR LARGER SHALL BE FILLED WITH CDF.
5. MAINTAIN MINIMUM 36" COVER BELOW FINISHED GRADE FOR ALL WATER LINES.

PLAN

GRAPHIC SCALE 1 INCH = 50 FEET

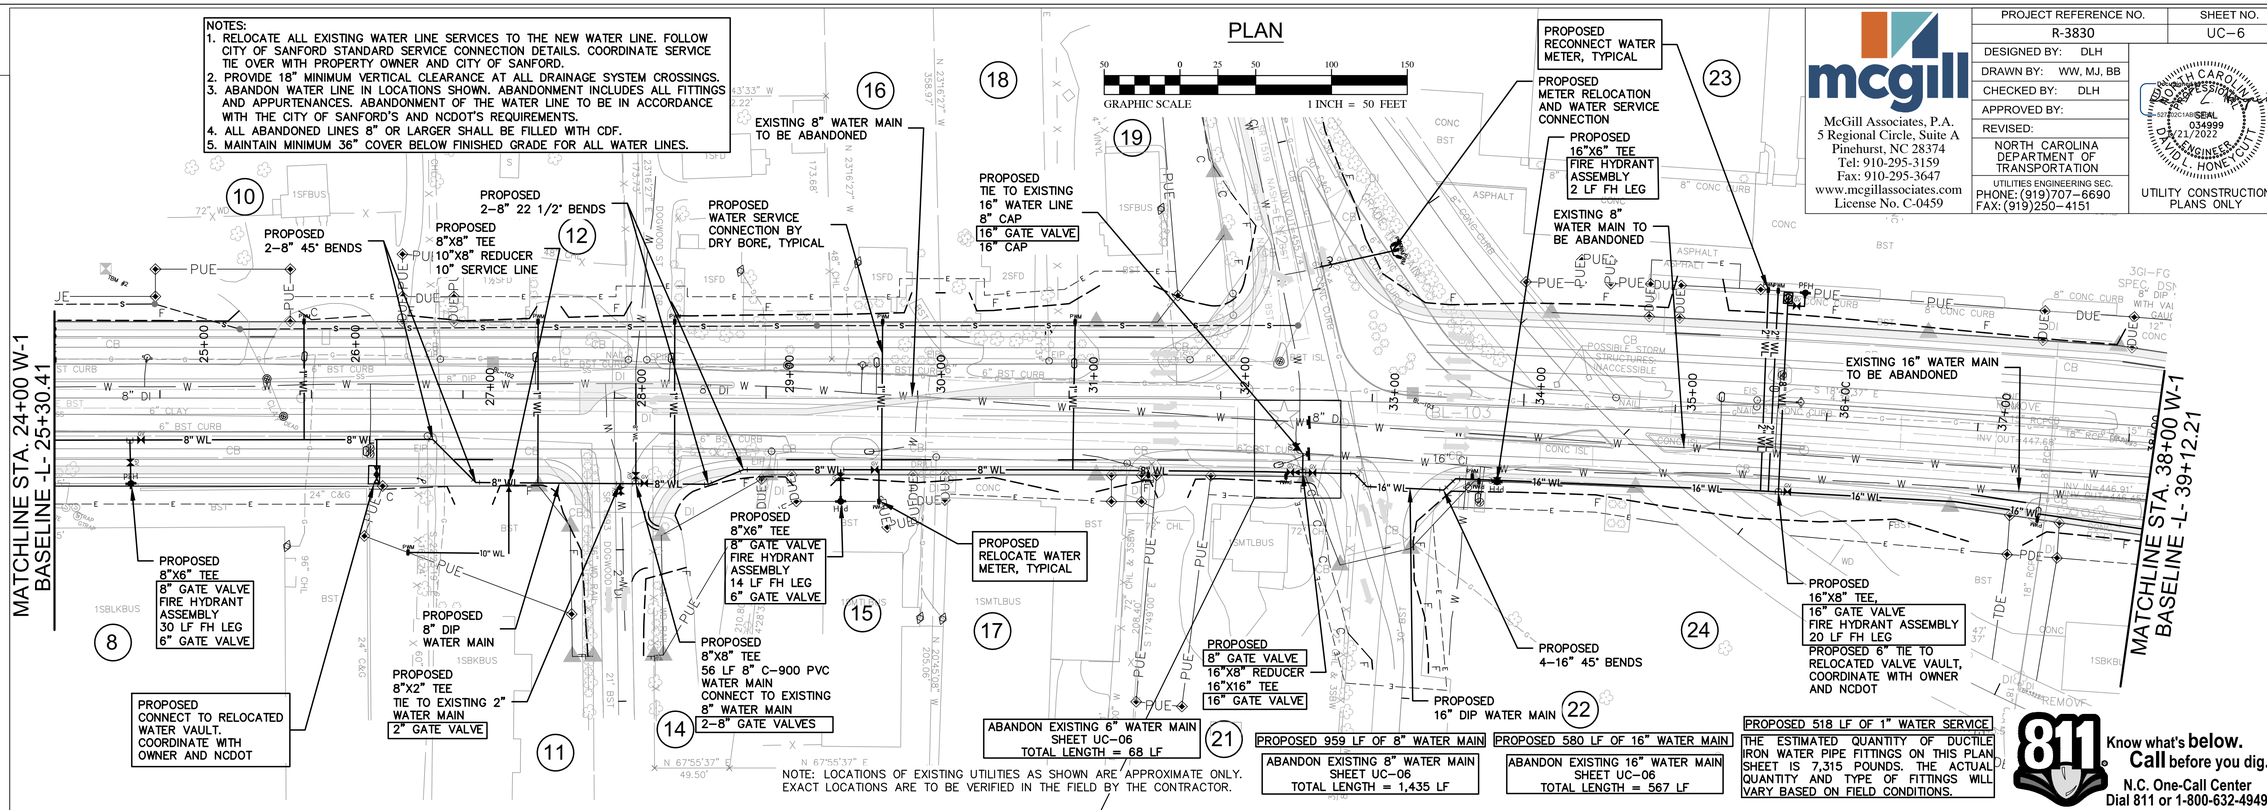

mcgill
McGill Associates, P.A.
5 Regional Circle, Suite A
Pinehurst, NC 28374
Tel: 910-295-3159
Fax: 910-295-3647
www.mcgillassociates.com
License No. C-0459

PROJECT REFERENCE NO.	SHEET NO.
R-3830	UC-6
DESIGNED BY: DLH	
DRAWN BY: WW, MJ, BB	
CHECKED BY: DLH	
APPROVED BY:	
REVISED:	
NORTH CAROLINA DEPARTMENT OF TRANSPORTATION	
UTILITIES ENGINEERING SEC. PHONE: (919)707-6690 FAX: (919)250-4151	UTILITY CONSTRUCTION PLANS ONLY

NORTH CAROLINA PROFESSIONAL SEAL 034999 ENGINEER DAVID L. HONEYCUTT 8/21/2022

811 Know what's below. Call before you dig.
N.C. One-Call Center
Dial 811 or 1-800-632-4949

REVISIONS

NOTE: WATER LINE INSTALLATION SHALL BE COORDINATED WITH RETAINING WALL CONSTRUCTION

PROFILE W-1

SCALE: HORIZ. 1"= 50'
VERT. 1"= 5'

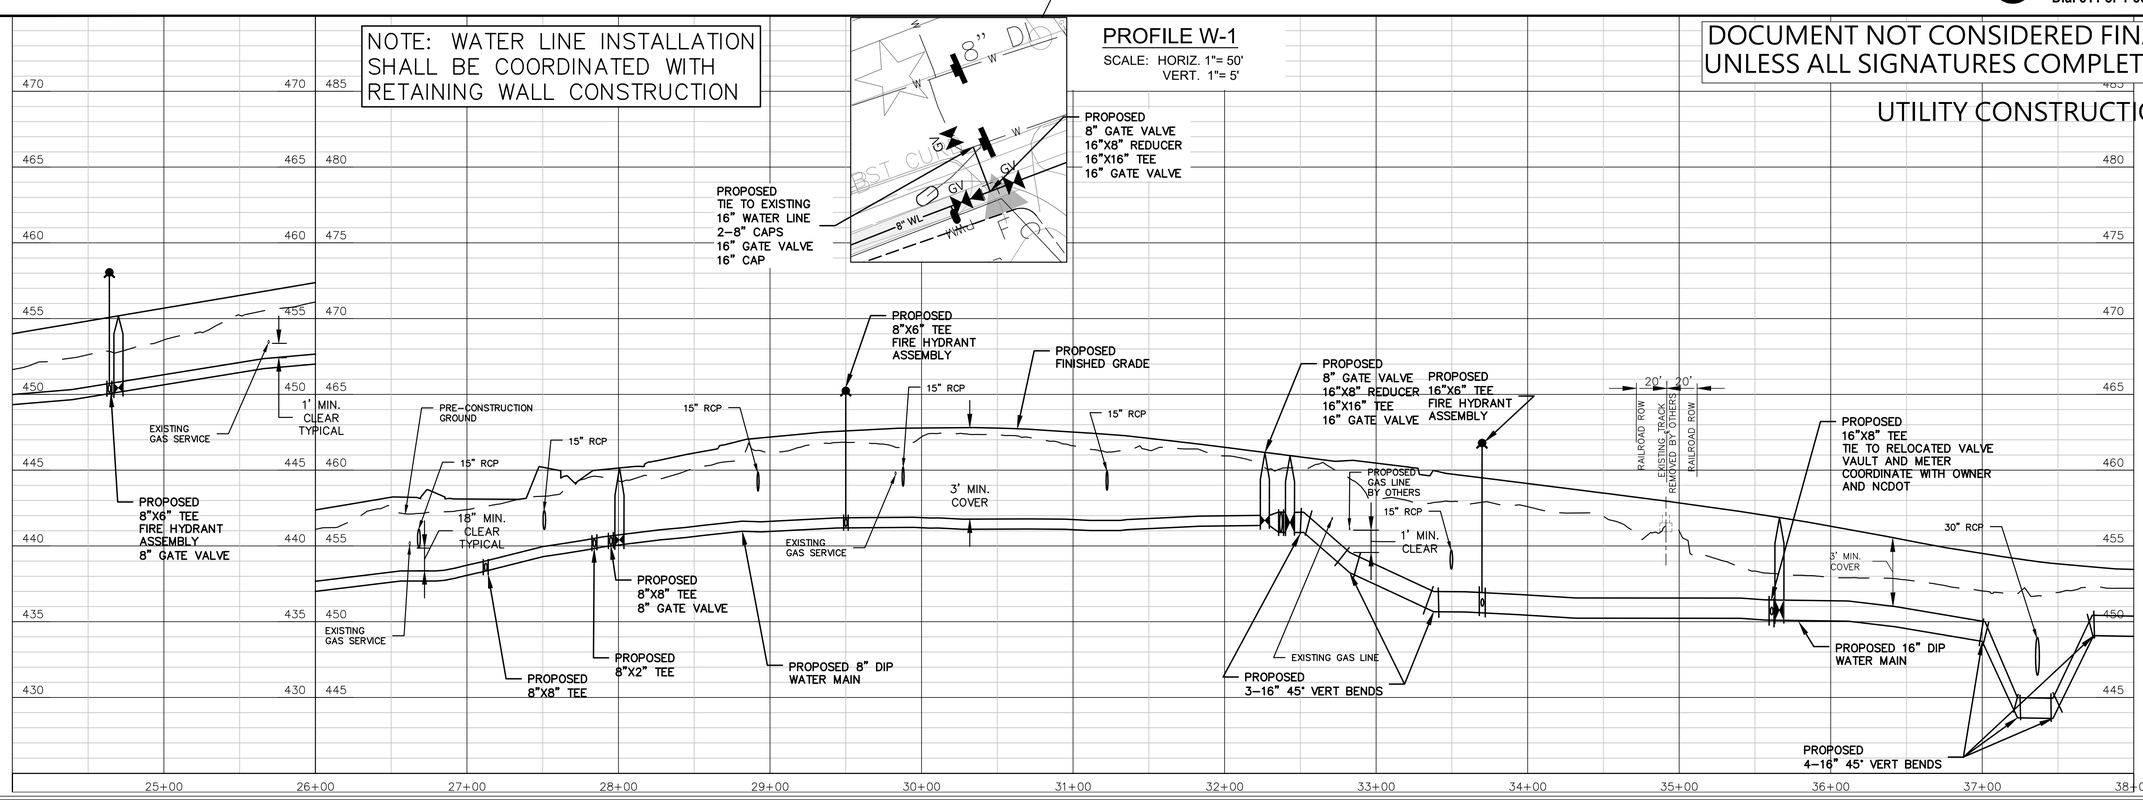

DOCUMENT NOT CONSIDERED FINAL UNLESS ALL SIGNATURES COMPLETED

UTILITY CONSTRUCTION