DocuSign Envelope ID: 2F5C2843-0711-4046-B407-69E0662C0F69

REVISIONS

PLAN

GRAPHIC SCALE 1 INCH = 50 FEET

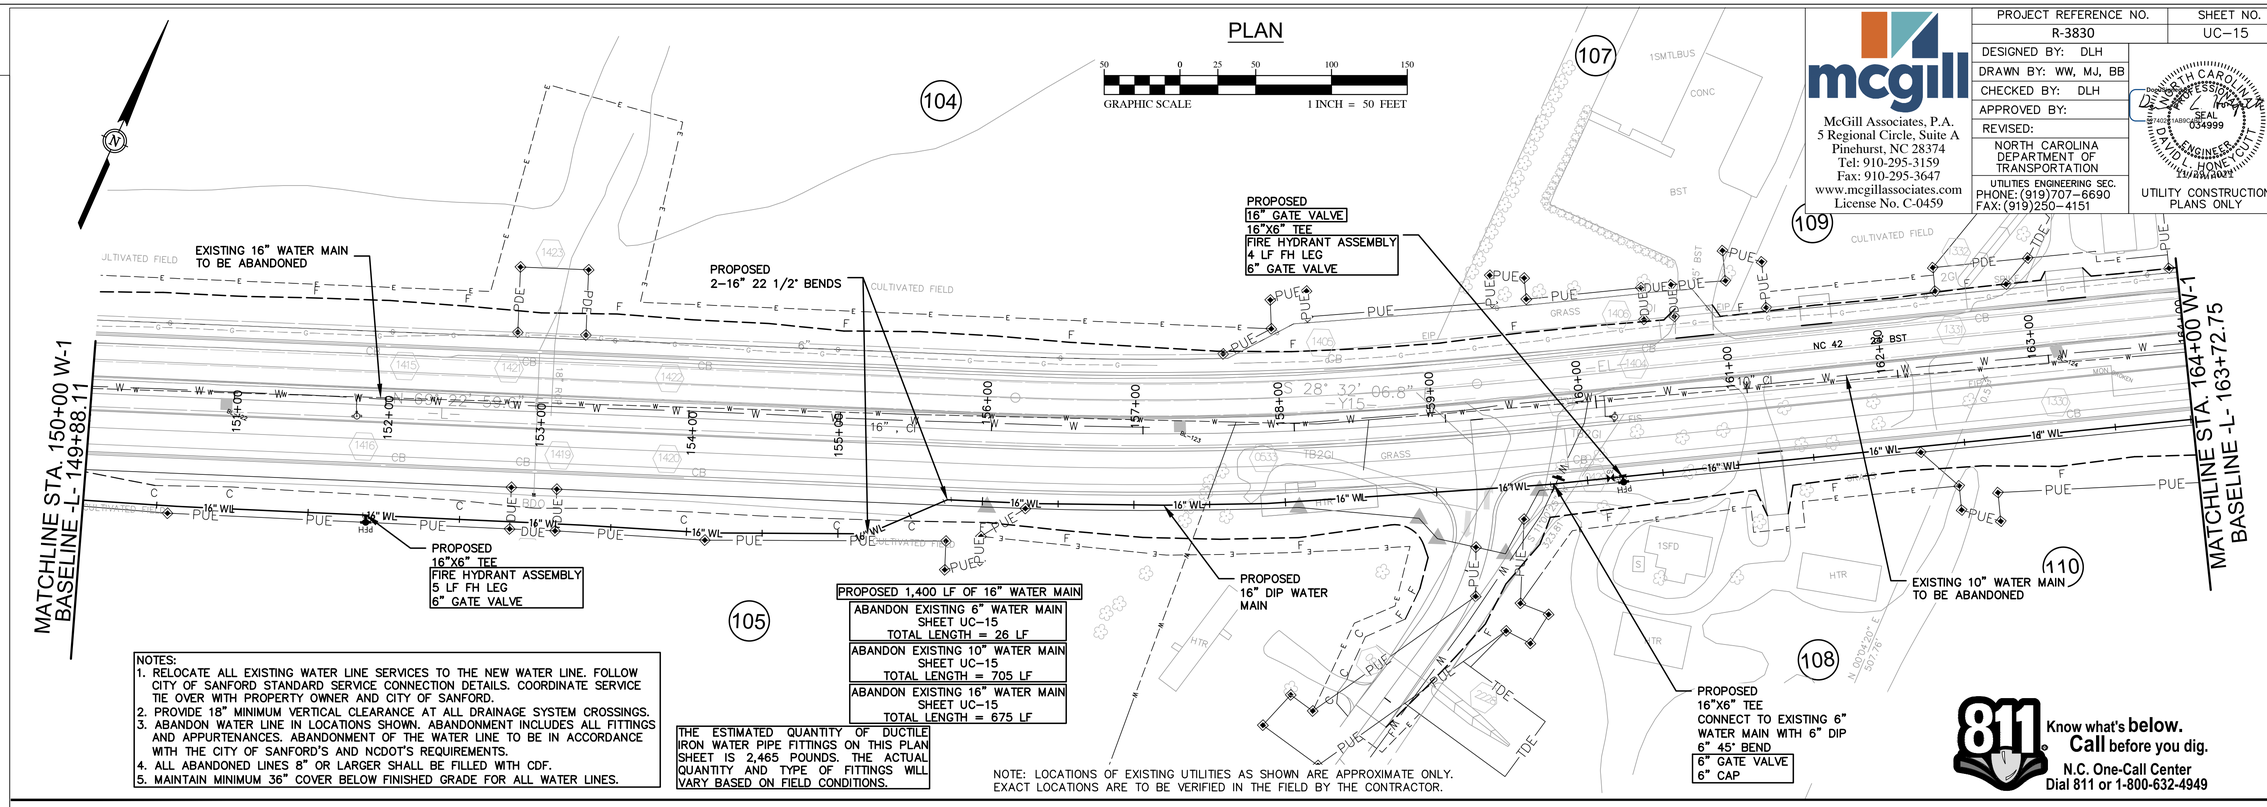

mcgill
McGill Associates, P.A.
5 Regional Circle, Suite A
Pinehurst, NC 28374
Tel: 910-295-3159
Fax: 910-295-3647
www.mcgillassociates.com
License No. C-0459

PROJECT REFERENCE NO.	SHEET NO.
R-3830	UC-15
DESIGNED BY: DLH	
DRAWN BY: WW, MJ, BB	
CHECKED BY: DLH	
APPROVED BY:	
REVISED:	
NORTH CAROLINA DEPARTMENT OF TRANSPORTATION	
UTILITIES ENGINEERING SEC. PHONE: (919)707-6690 FAX: (919)250-4151	UTILITY CONSTRUCTION PLANS ONLY

NORTH CAROLINA PROFESSIONAL ENGINEER SEAL 034999 DAVID L. HONEYCUTT
DocuSigned by: DAVID L. HONEYCUTT
E74022A1ABBC4A0...
11/18/2022

811 Know what's below. Call before you dig.
N.C. One-Call Center
Dial 811 or 1-800-632-4949

PROFILE W-1

SCALE: HORIZ. 1"= 50'
VERT. 1"= 5'

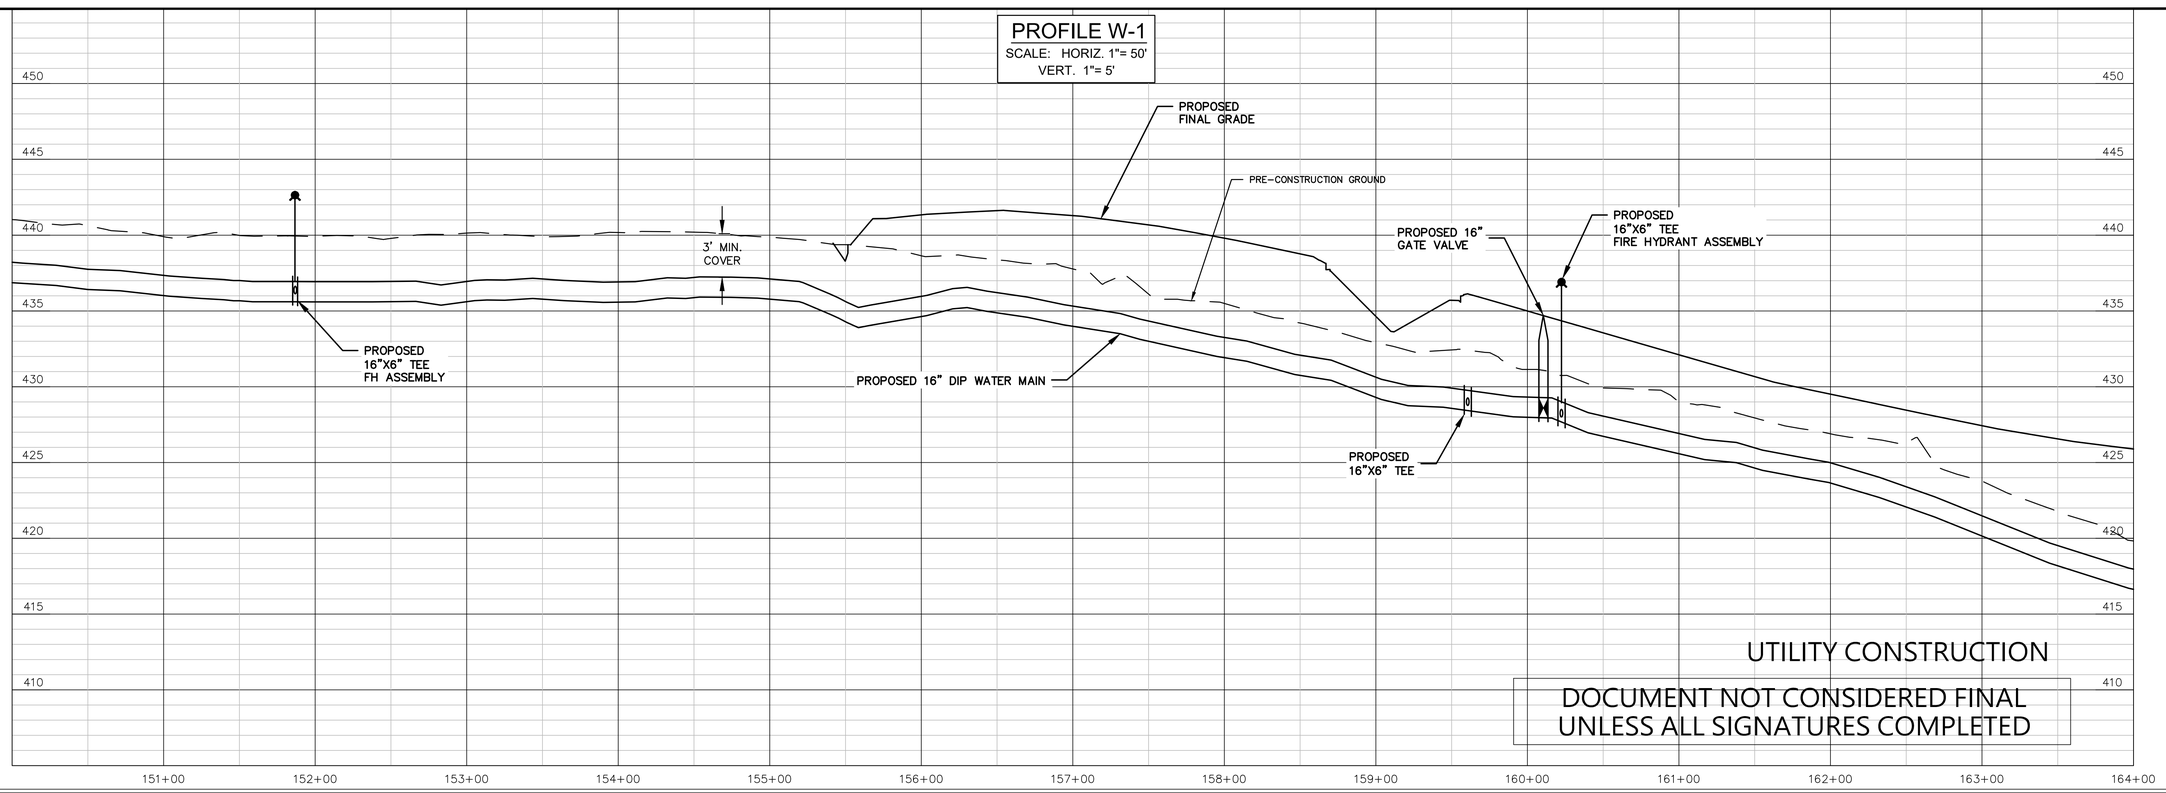

UTILITY CONSTRUCTION

DOCUMENT NOT CONSIDERED FINAL UNLESS ALL SIGNATURES COMPLETED