DocuSign Envelope ID: 5F6D323B-E99C-4407-AEC5-EFCA96FF3811

PROJ. REFERENCE NO.	SHEET NO.
B-4786	TMP-04

TGS ENGINEERS
706 HILLSBOROUGH ST. SUITE 200
RALEIGH, NC 27603
PH (919) 773-8887
CORP. LICENSE NO.: C-0275

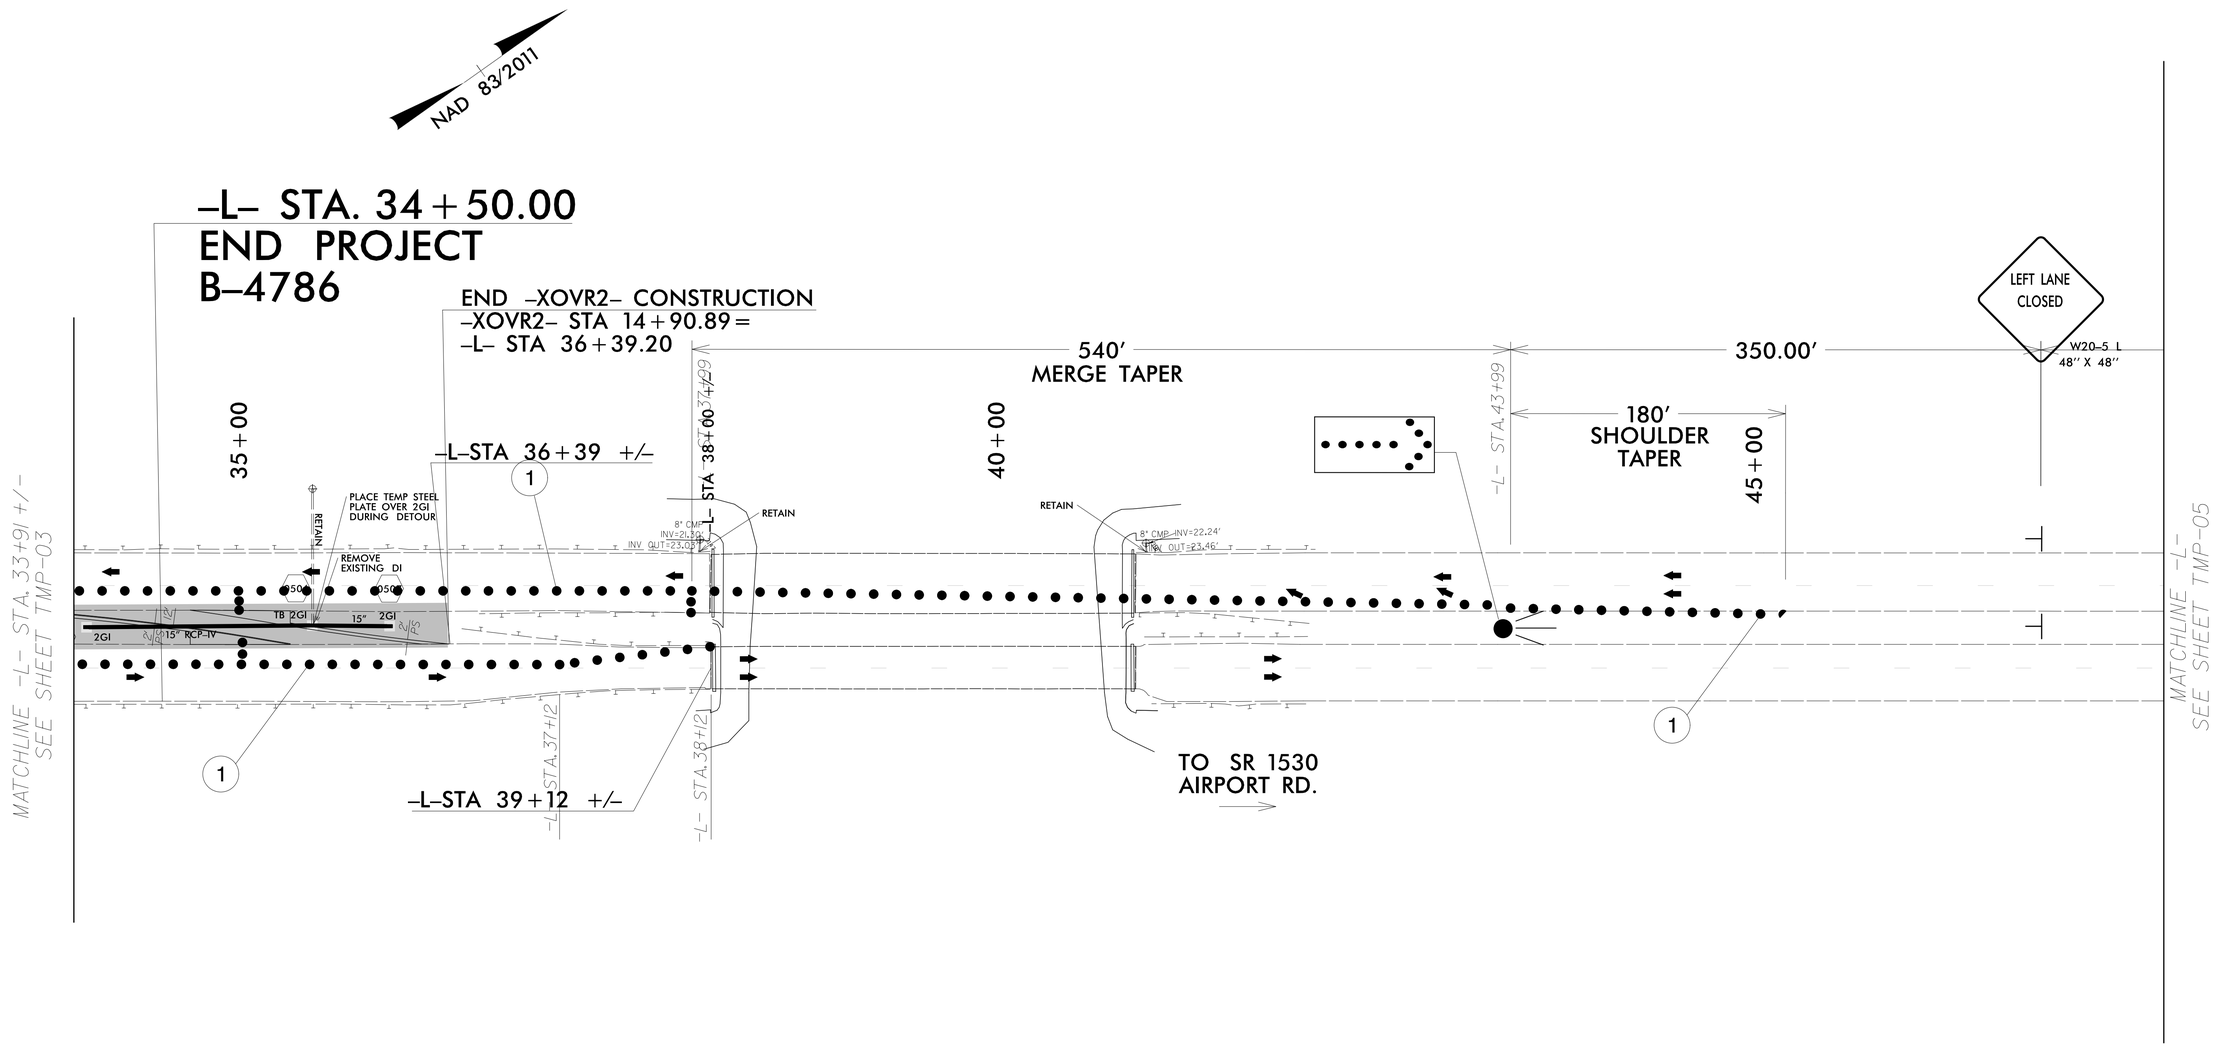

PHASE I NOTES

STEP 1: USING ROADWAY STANDARD DRAWING (RSD) 1101.01, INSTALL ALL ADVANCE WARNING SIGNING.

STEP 2: USING RSD 1101.02 SHEET 3 OF 14, CONSTRUCT THE MEDIAN PORTIONS OF –XOVR1– AND –XOVR2–

APPROVED: _____

DATE: 3/21/2022 | 10:43 AM EDT

Docusigned by: SEAL 62892

DOCUMENT NOT CONSIDERED FINAL UNLESS ALL SIGNATURES COMPLETED

DIVISION OF HIGHWAYS · STATE OF NORTH CAROLINA · DEPARTMENT OF TRANSPORTATION · WORK ZONE CONTROL

OVERVIEW
AND PHASING
PHASE I
DETAIL