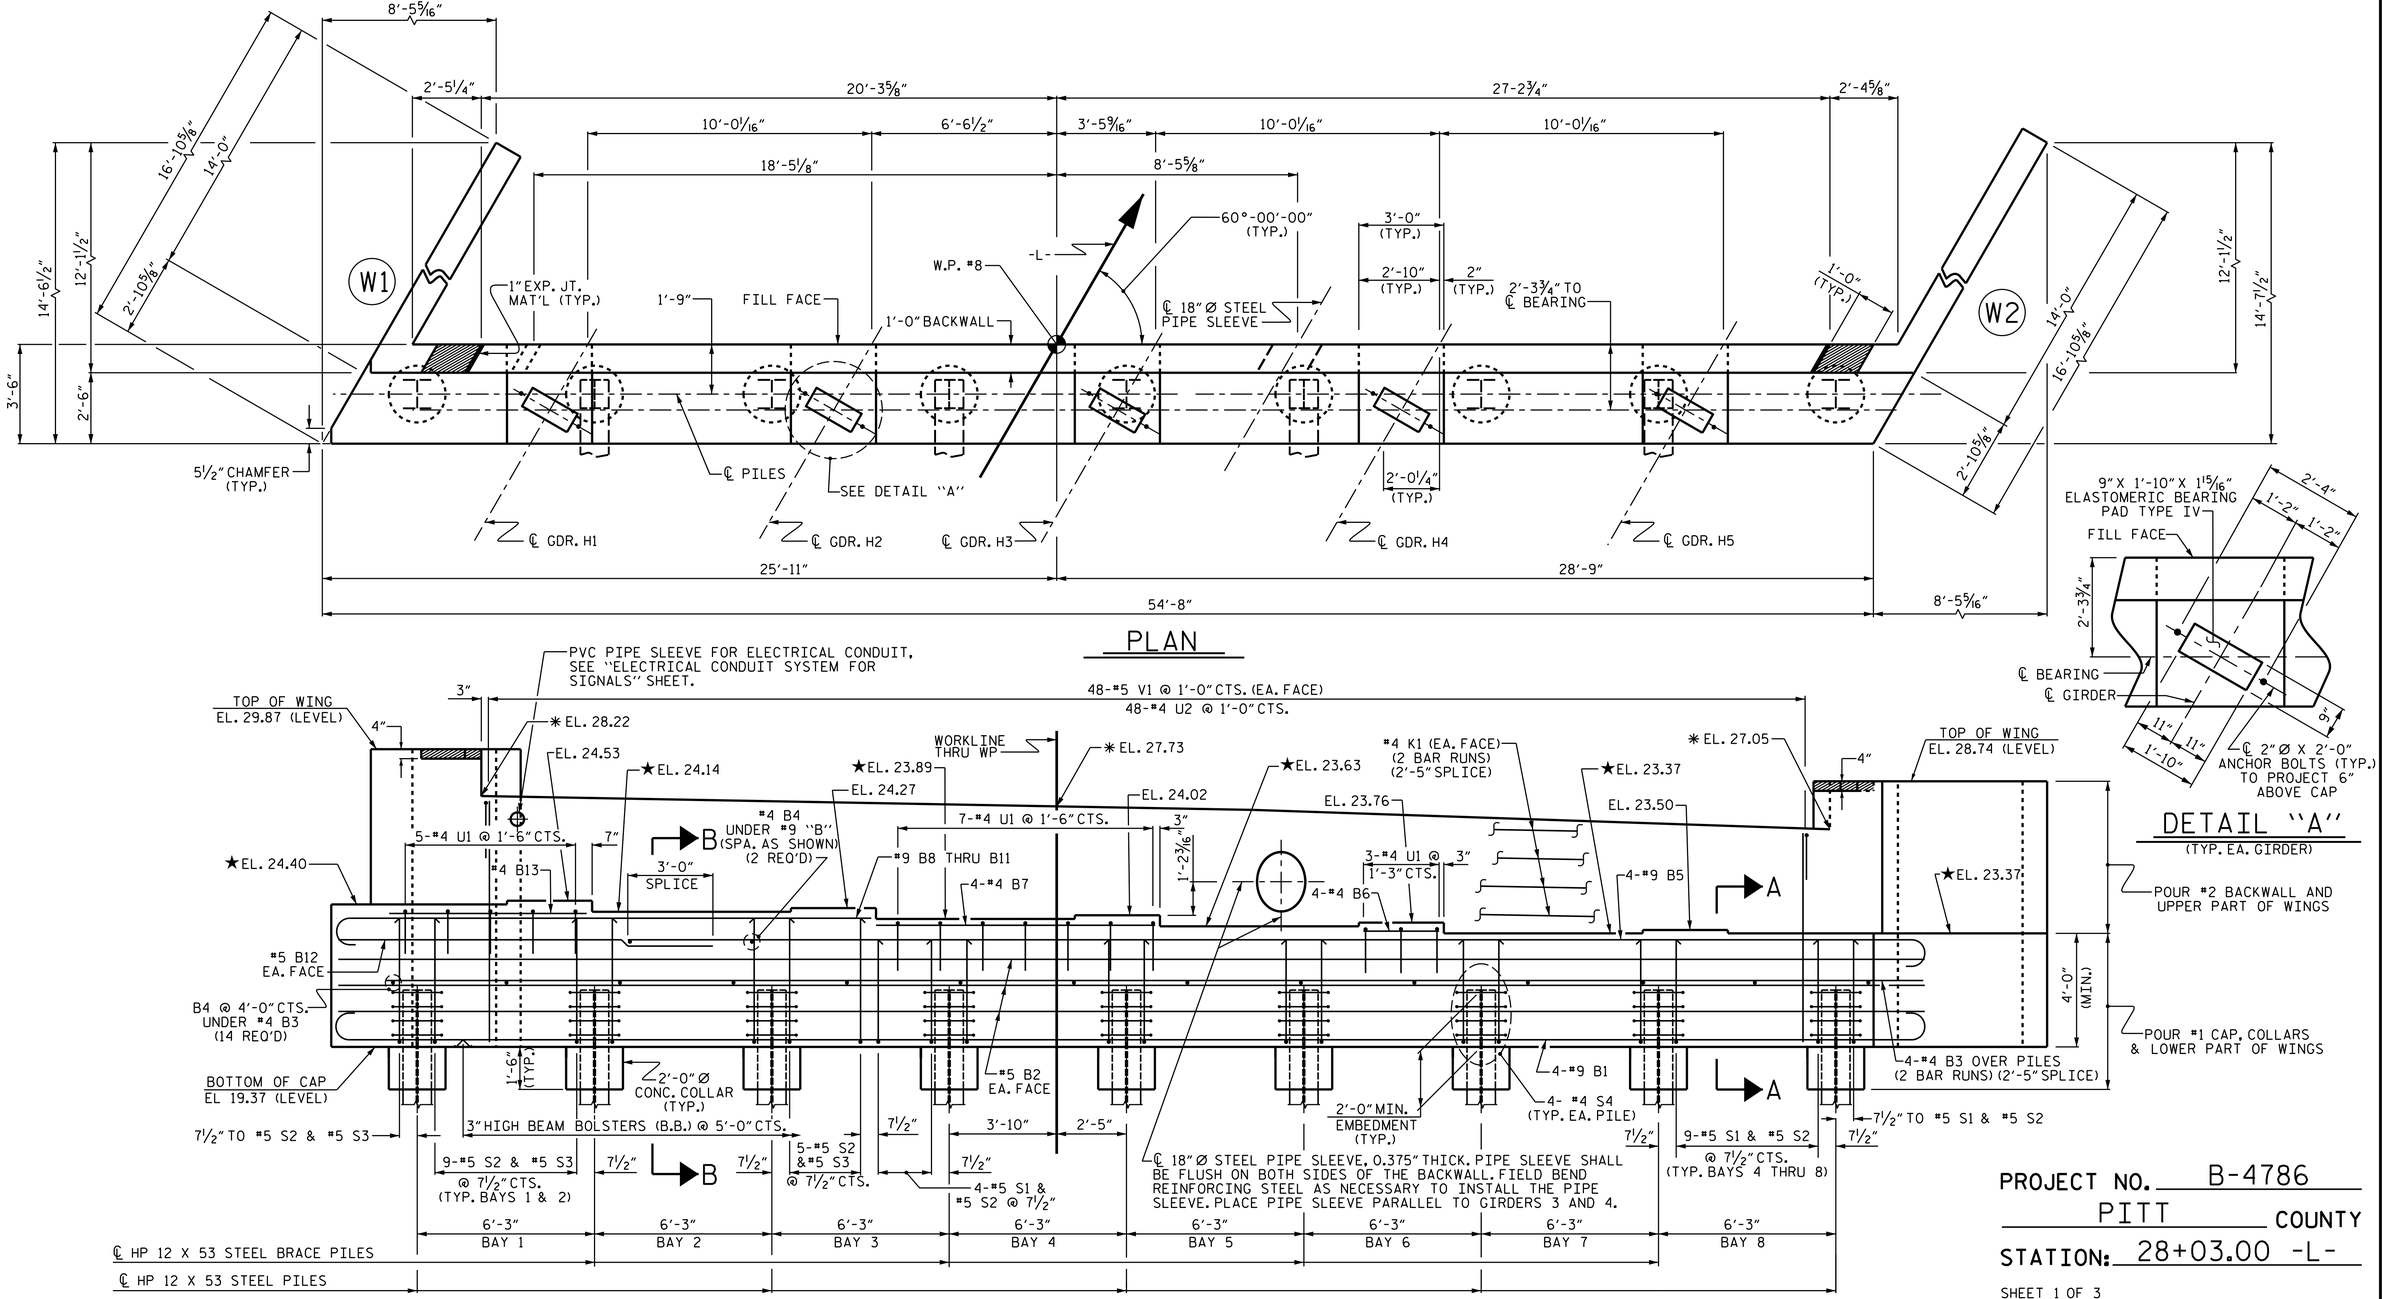

PLAN

DETAIL "A"
(TYP. EA. GIRDER)

ELEVATION

★FOR LOCATION OF ELEVATIONS BETWEEN BRIDGE SEAT BUILD UPS, SEE SECTION A-A, SHEET 3 OF 3.
✳THIS ELEVATION TAKEN ON FILL FACE OF BACKWALL.

PROJECT NO. B-4786
PITT COUNTY
STATION: 28+03.00 -L-
SHEET 1 OF 3

NORTH CAROLINA PROFESSIONAL SEAL 20125 ENGINEER MARSHALL C. CHEEK, JR.
Marshall C. Cheek, Jr.
5FBCC2F3A4DC417... 2/24/2022 | 7:41 AM EST

DOCUMENT NOT CONSIDERED FINAL UNLESS ALL SIGNATURES COMPLETED

TGS ENGINEERS
706 HILLSBOROUGH STREET
SUITE 200
RALEIGH, NC 27603
PH (919) 773-8887
CORP. LICENSE NO.: C-0275

STATE OF NORTH CAROLINA
DEPARTMENT OF TRANSPORTATION
RALEIGH

SUBSTRUCTURE
END BENT 2

REVISIONS						SHEET NO.
NO.	BY:	DATE:	NO.	BY:	DATE:	S-51
1			3			TOTAL SHEETS
2			4			57

DRAWN BY : S. B. WILLIAMS DATE : 6-19
CHECKED BY : MGC DATE : 7-19
DESIGN ENGINEER OF RECORD: TBE DATE : 8-19

9/26/2021
X:\NCDOT\B-4786\Structures\Final plans\DGNs\B-4786_SMU_ E21_730038.dgn
User:sbwilliams