DocuSign Envelope ID: 9F34BCC7-67B7-41FC-8DC7-C34F969B2204

PROJ. REFERENCE NO.	SHEET NO.
B-4442	TMP-8

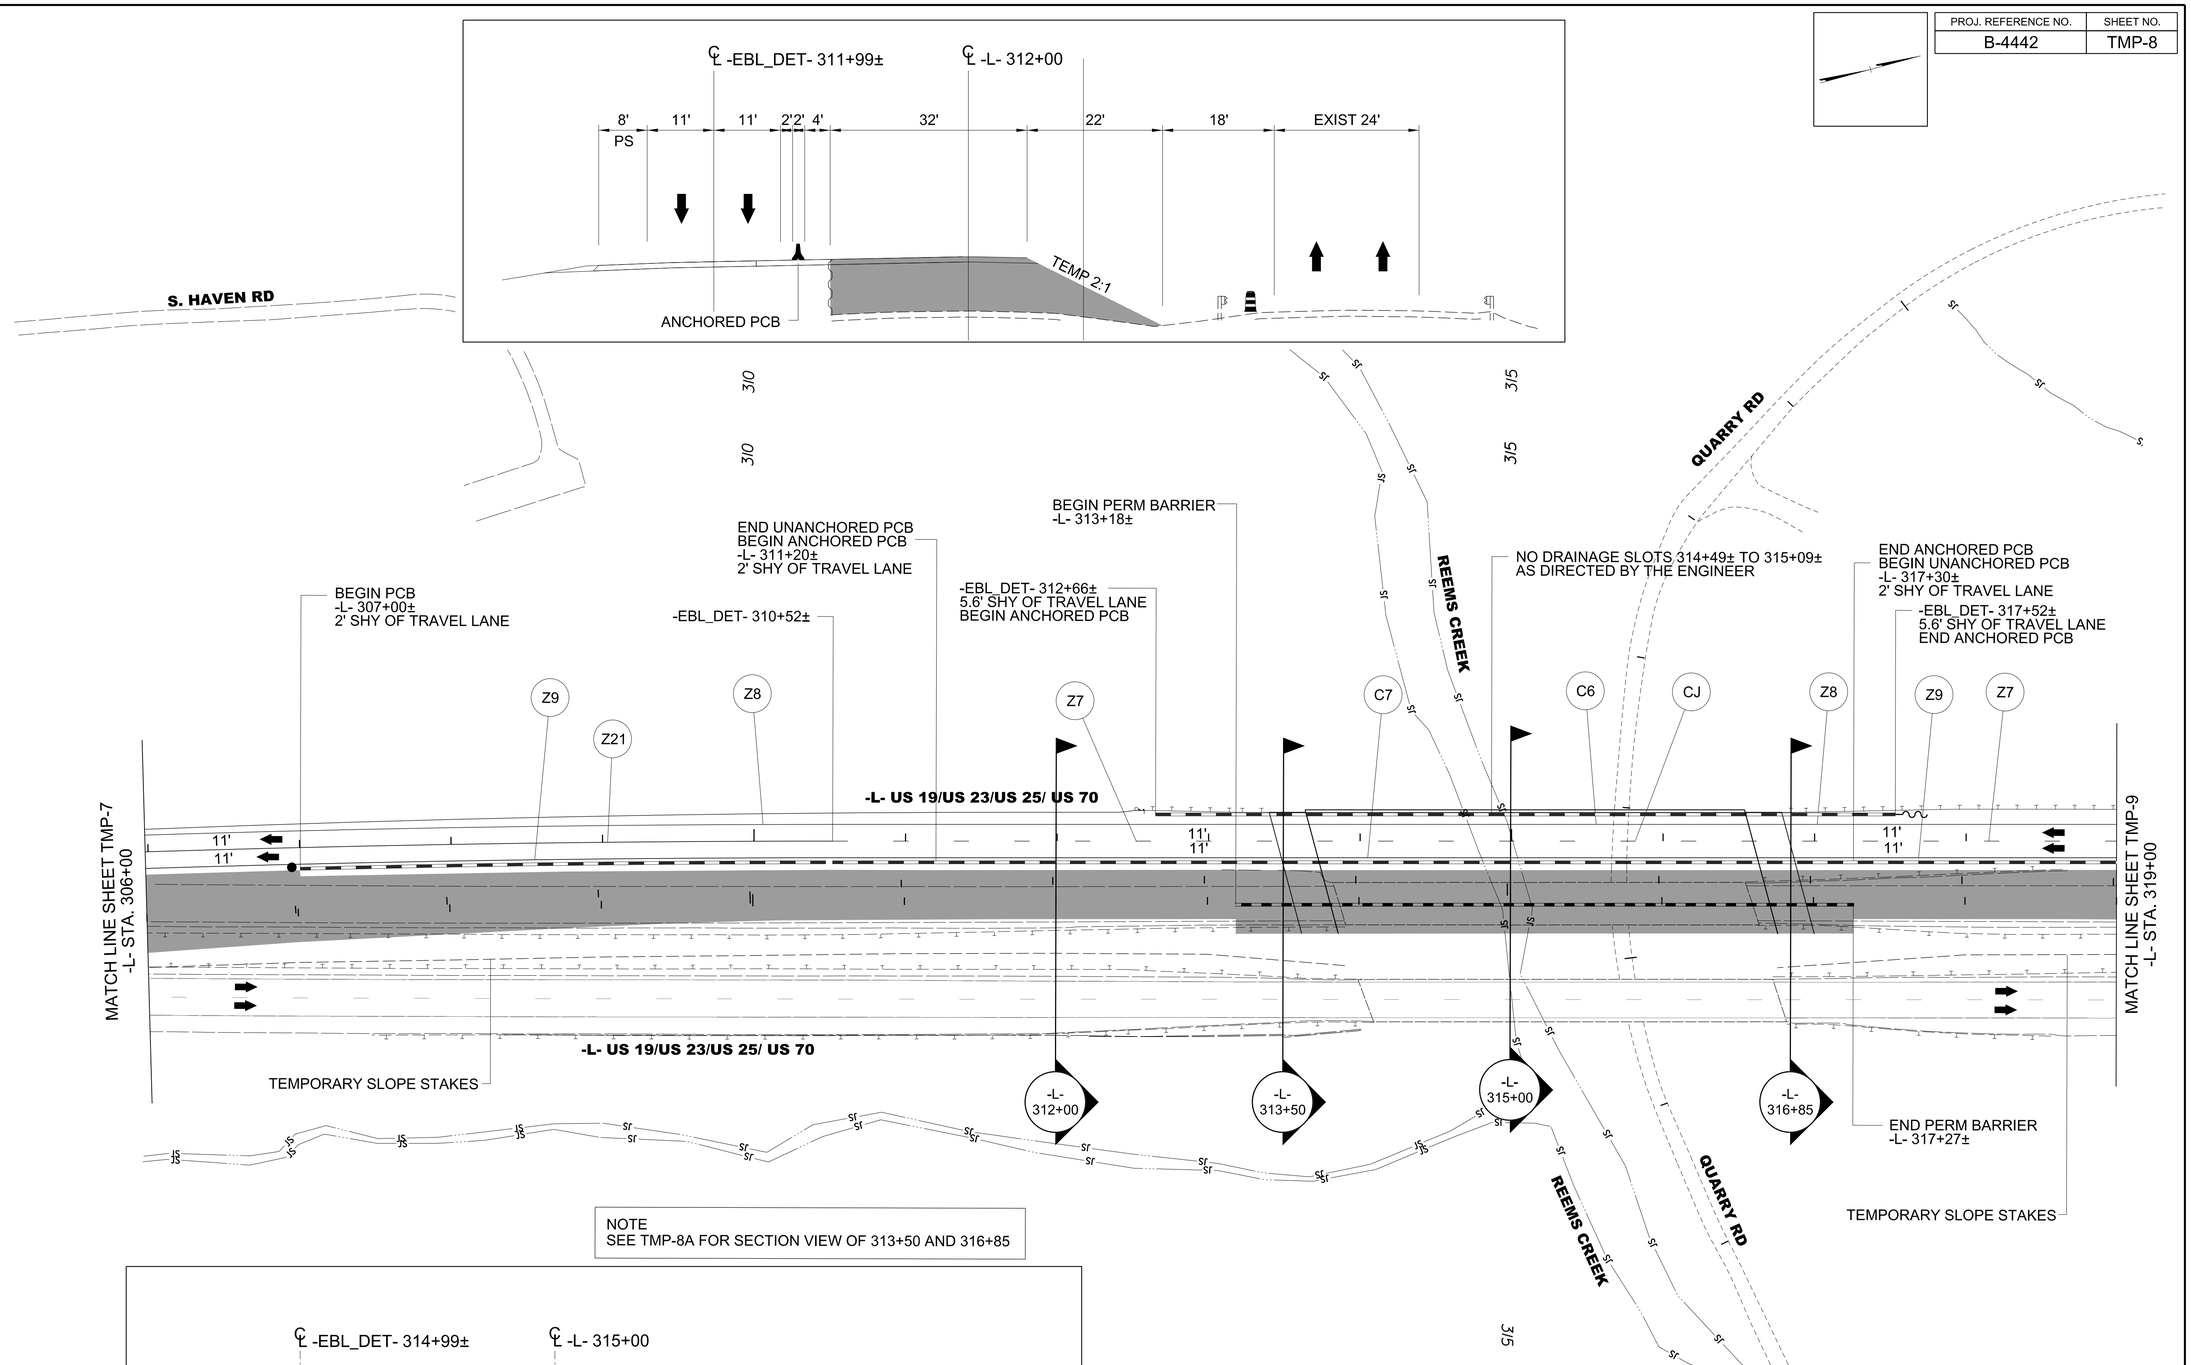

NOTE
SEE TMP-8A FOR SECTION VIEW OF 313+50 AND 316+85

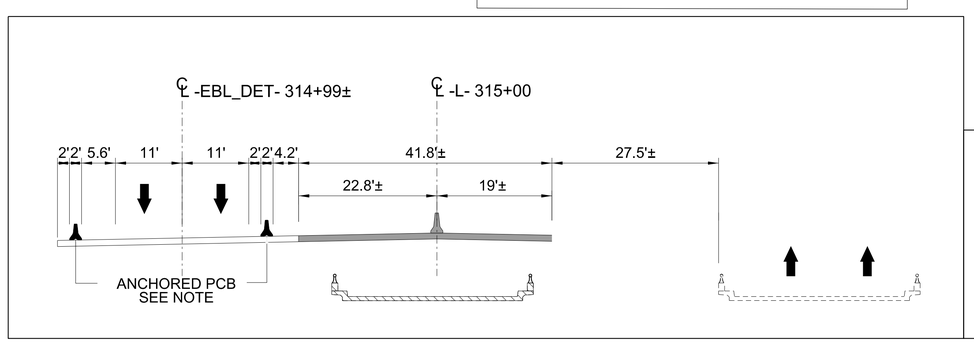

Stantec
Stantec Consulting Services Inc.
801 Jones Franklin Road
Suite 300
Raleigh, NC 27606
Tel. 919.851.6866
Fax. 919.851.7024
www.stantec.com
License No. F-0672

DocuSigned by: J.W. Woolard, Jr.
BBC02F4B8C4E8...
7/19/2022

NORTH CAROLINA PROFESSIONAL SEAL 19862 ENGINEER J. W. WOOLARD, JR.

DOCUMENT NOT CONSIDERED FINAL UNLESS ALL SIGNATURES COMPLETED

DIVISION OF HIGHWAYS · STATE OF NORTH CAROLINA · DEPARTMENT OF TRANSPORTATION · WORK ZONE TRAFFIC CONTROL

US 19/US 23/US 25/
US 70/FUTURE I-26 -L-
PHASE II

6/15/2022
U:\Traffic\Transportation Management Plan\TCP\PLAN SHEETS\B-4422_TMP_08_PHASE 2.dgn
dorichardson