PROJECT REFERENCE NO.	SHEET NO.
B-4442	EC-08/CONST.05
R/W SHEET NO.	

NOTE: UTILIZE FABRIC INSERT INLET PROTECTION DEVICES IN LIEU OF ROCK INLET SEDIMENT TRAPS TYPE C IN AREAS WHERE WATER MAY POND ON ROAD OPEN TO LIVE TRAFFIC.
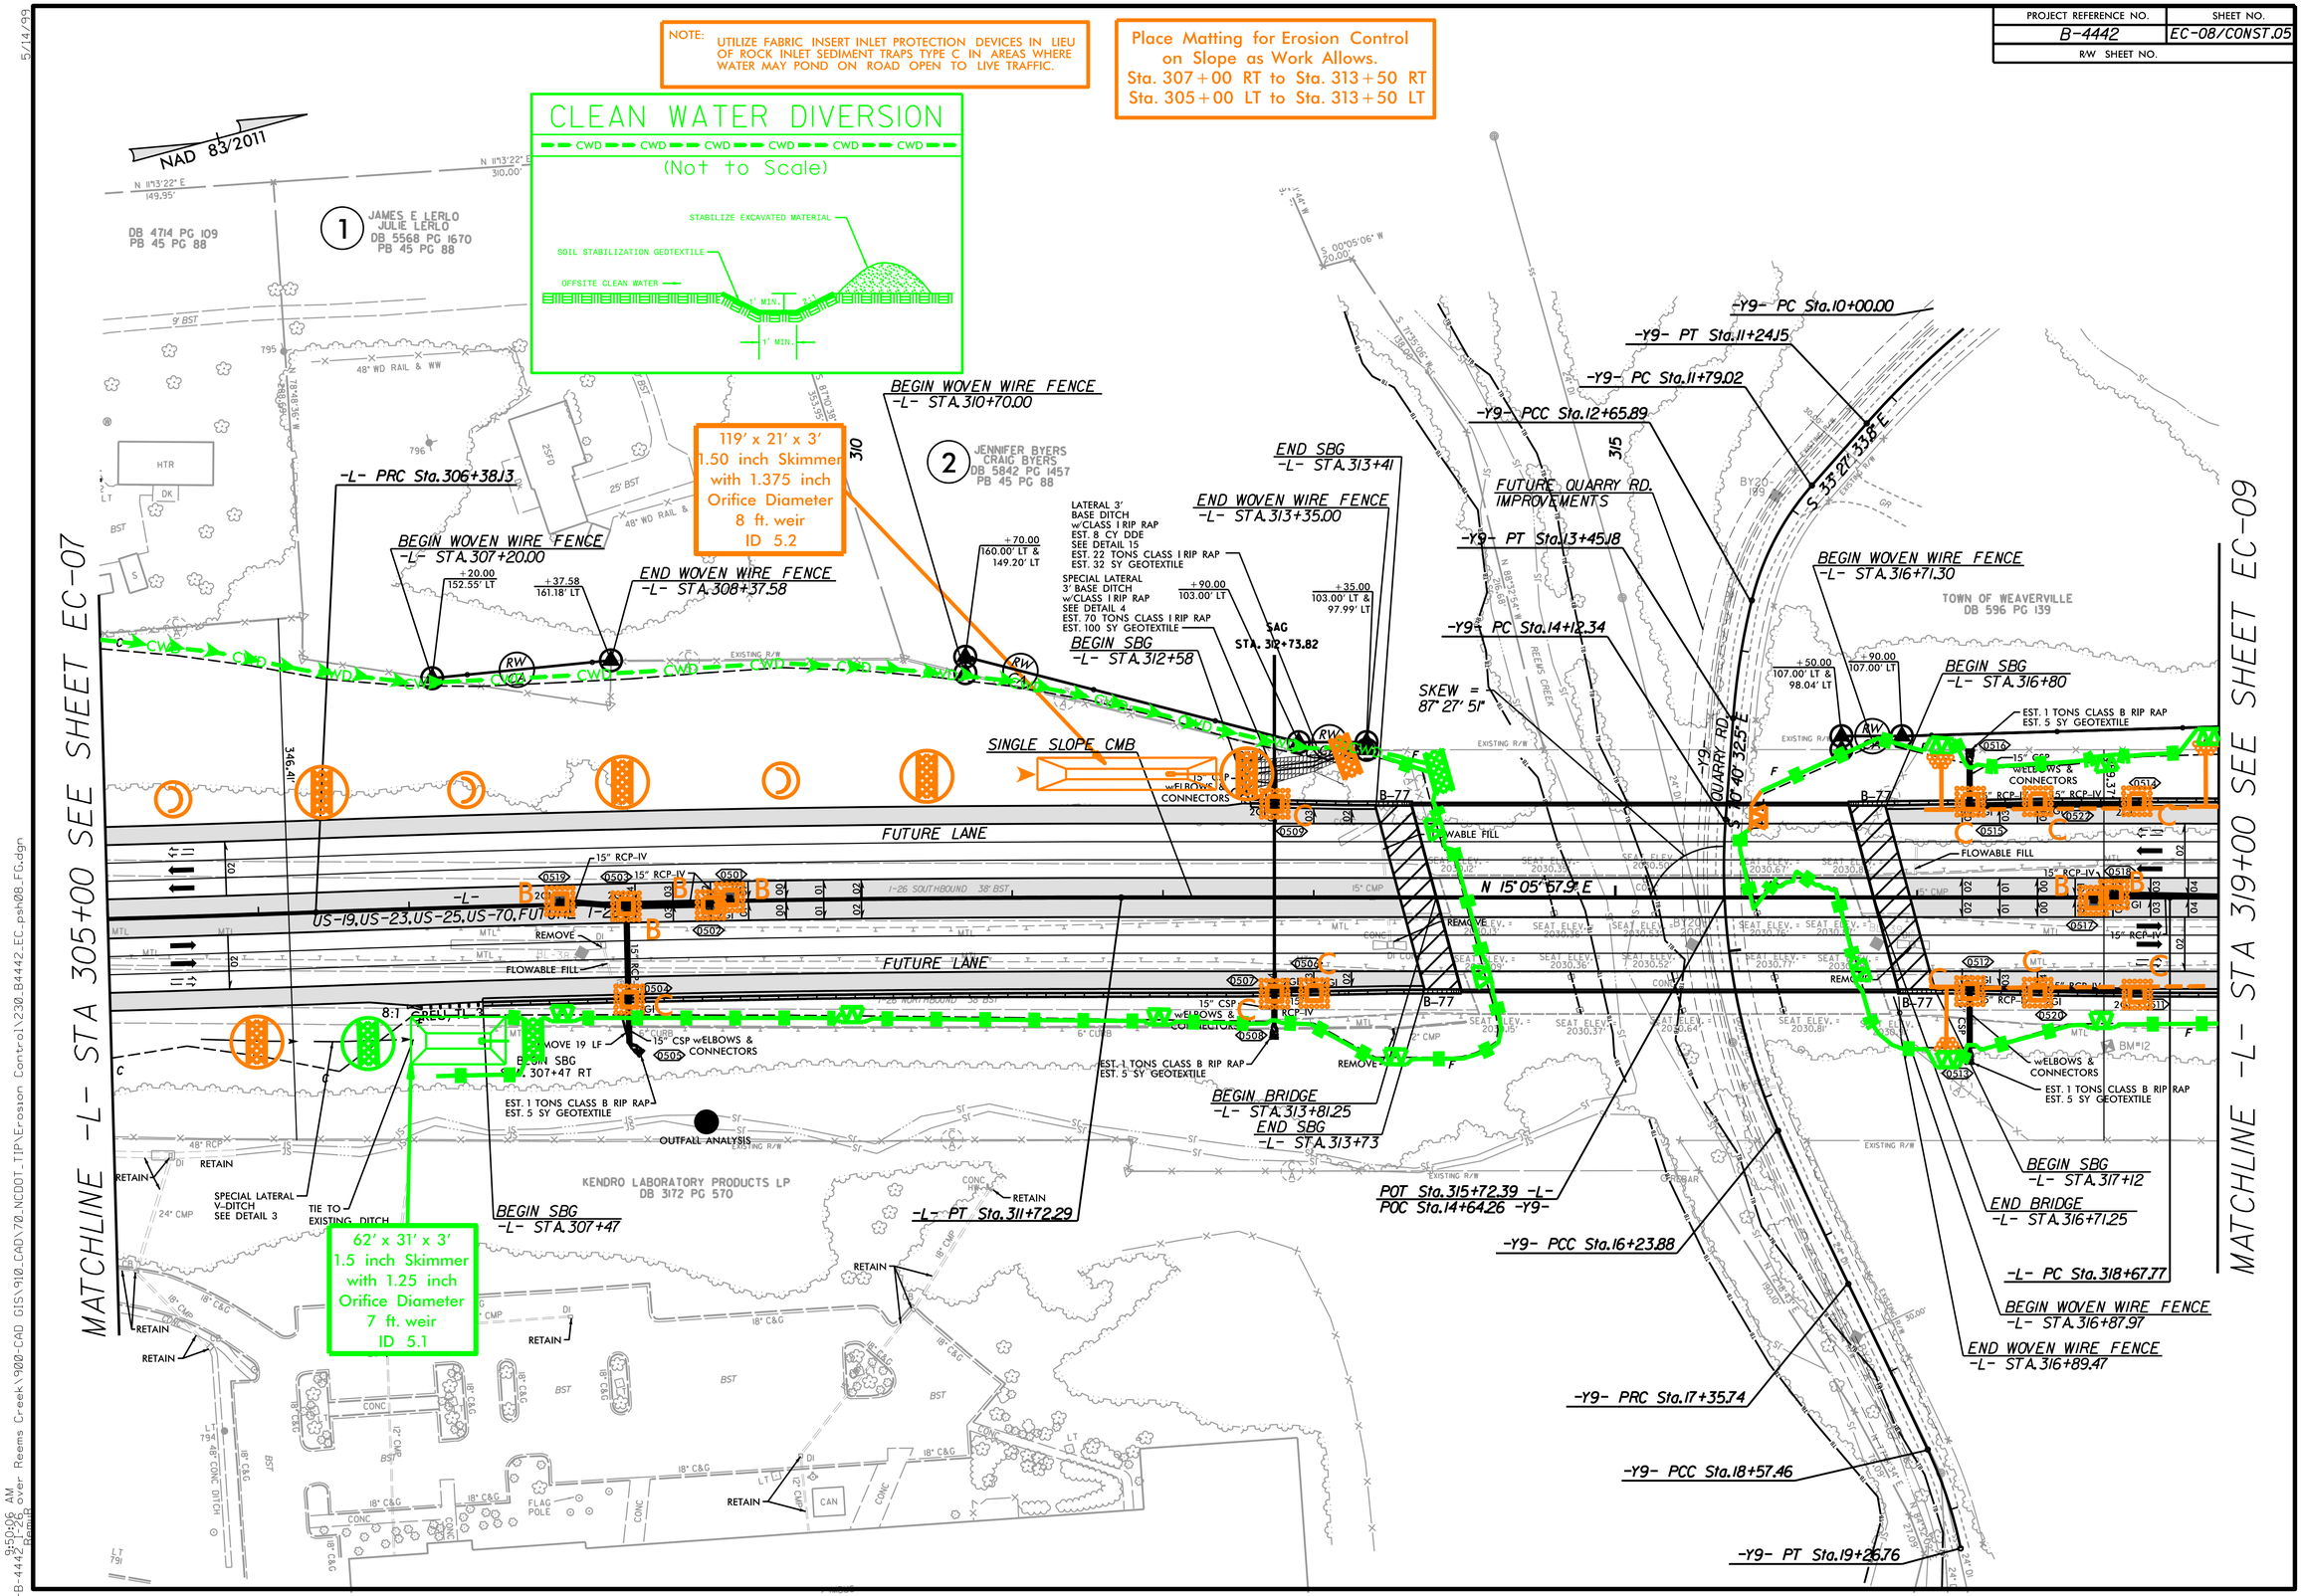
Place Matting for Erosion Control on Slope as Work Allows.
Sta. 307+00 RT to Sta. 313+50 RT
Sta. 305+00 LT to Sta. 313+50 LT