DocuSign Envelope ID: 15BA92B1-F687-4AB4-A949-C4D8E5E47DED

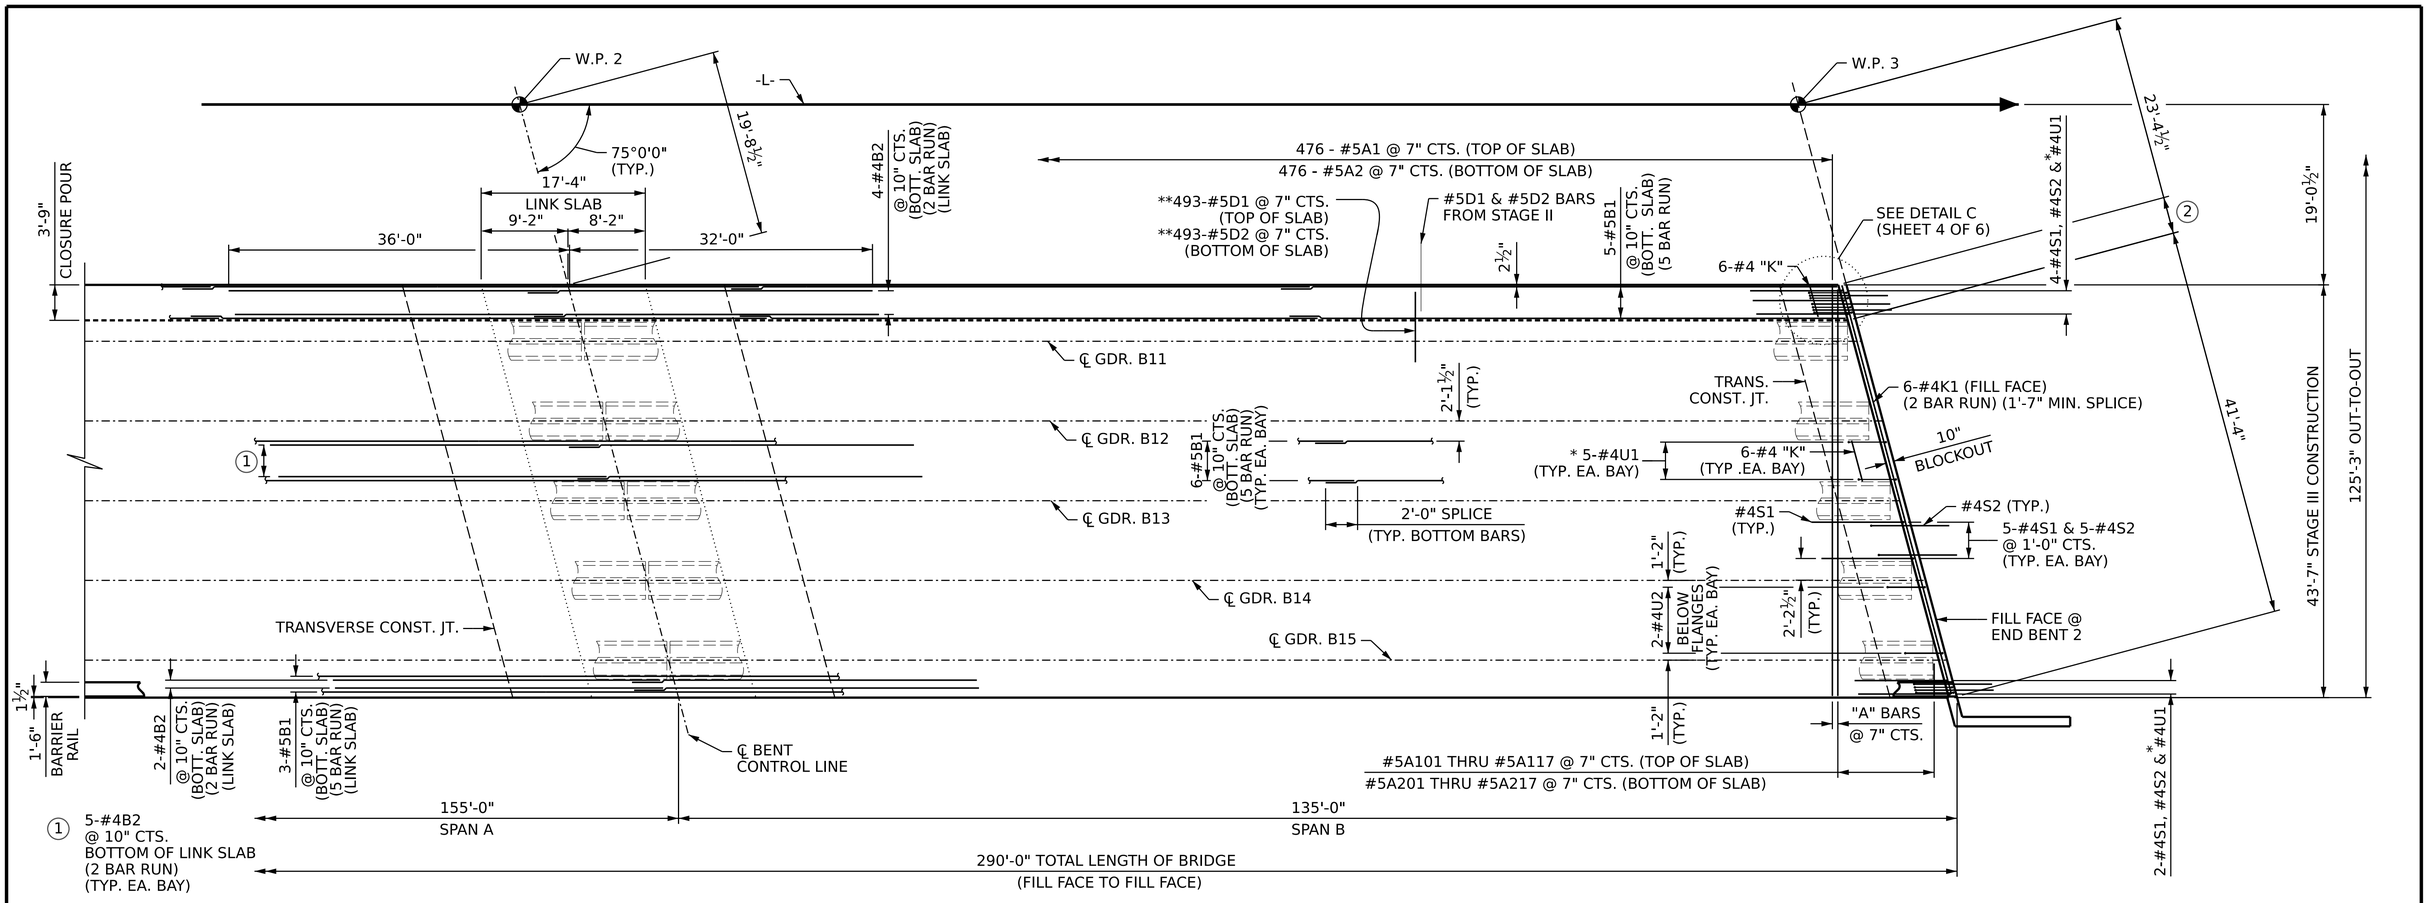

* = BARS TO MATCH #4 "V" BARS IN INTEGRAL END BENT

** = DOWELS SHALL BE PLACED IN THE SAME HORIZONTAL PLANE AS THE TOP AND BOTTOM REINFORCING STEEL ("A" BARS).

SPAN B

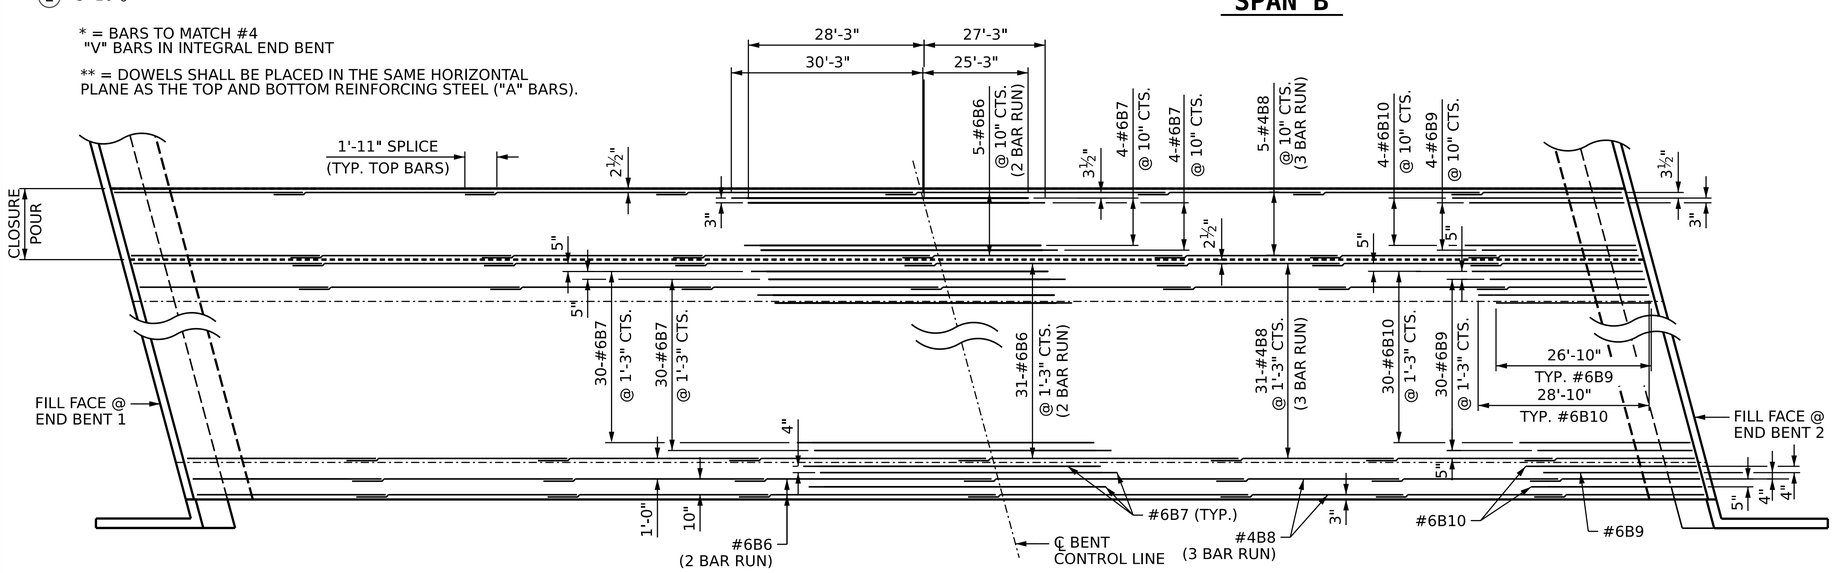

TOP REINFORCING STEEL LAYOUT

SHOWING "B" BARS IN TOP OF SLAB
(NOT DRAWN TO SCALE)

PROJECT NO. B-4442
BUNCOMBE COUNTY
STATION: 315+72.39 -L-
SHEET 6 OF 6

AECOM
AECOM TECHNICAL SERVICES OF NC, INC.
5438 WADE PARK BOULEVARD, SUITE 200
RALEIGH, NC 27607
(919) 854-6200 www.aecom.com
AECOM License No. F-0342

NORTH CAROLINA PROFESSIONAL SEAL 035062 ENGINEER JOHN E. SLOAN
DocuSigned by: 8/17/2022 — 0490668320CBD46...

STATE OF NORTH CAROLINA
DEPARTMENT OF TRANSPORTATION
RALEIGH
SUPERSTRUCTURE

PLAN OF SPAN B STAGE III CONSTRUCTION

REVISIONS						SHEET NO.
NO.	BY:	DATE:	NO.	BY:	DATE:	S-18
1			3			TOTAL SHEETS
2			4			58

DRAWN BY : M.L. CATER DATE : 05/2022
CHECKED BY : D.S. TUTTLE DATE : 05/2022
DESIGN ENGINEER OF RECORD: J.E. SLOAN DATE : 05/2022

DOCUMENT NOT CONSIDERED FINAL UNLESS ALL SIGNATURES COMPLETED

7/1/2022
c:\pwworking\aecom_ds21_na_2020\d0199887\401_0035_B-4442_SMU_S06.dgn
caterm