DocuSign Envelope ID: 15BA92B1-F687-4AB4-A949-C4D8E5E47DED

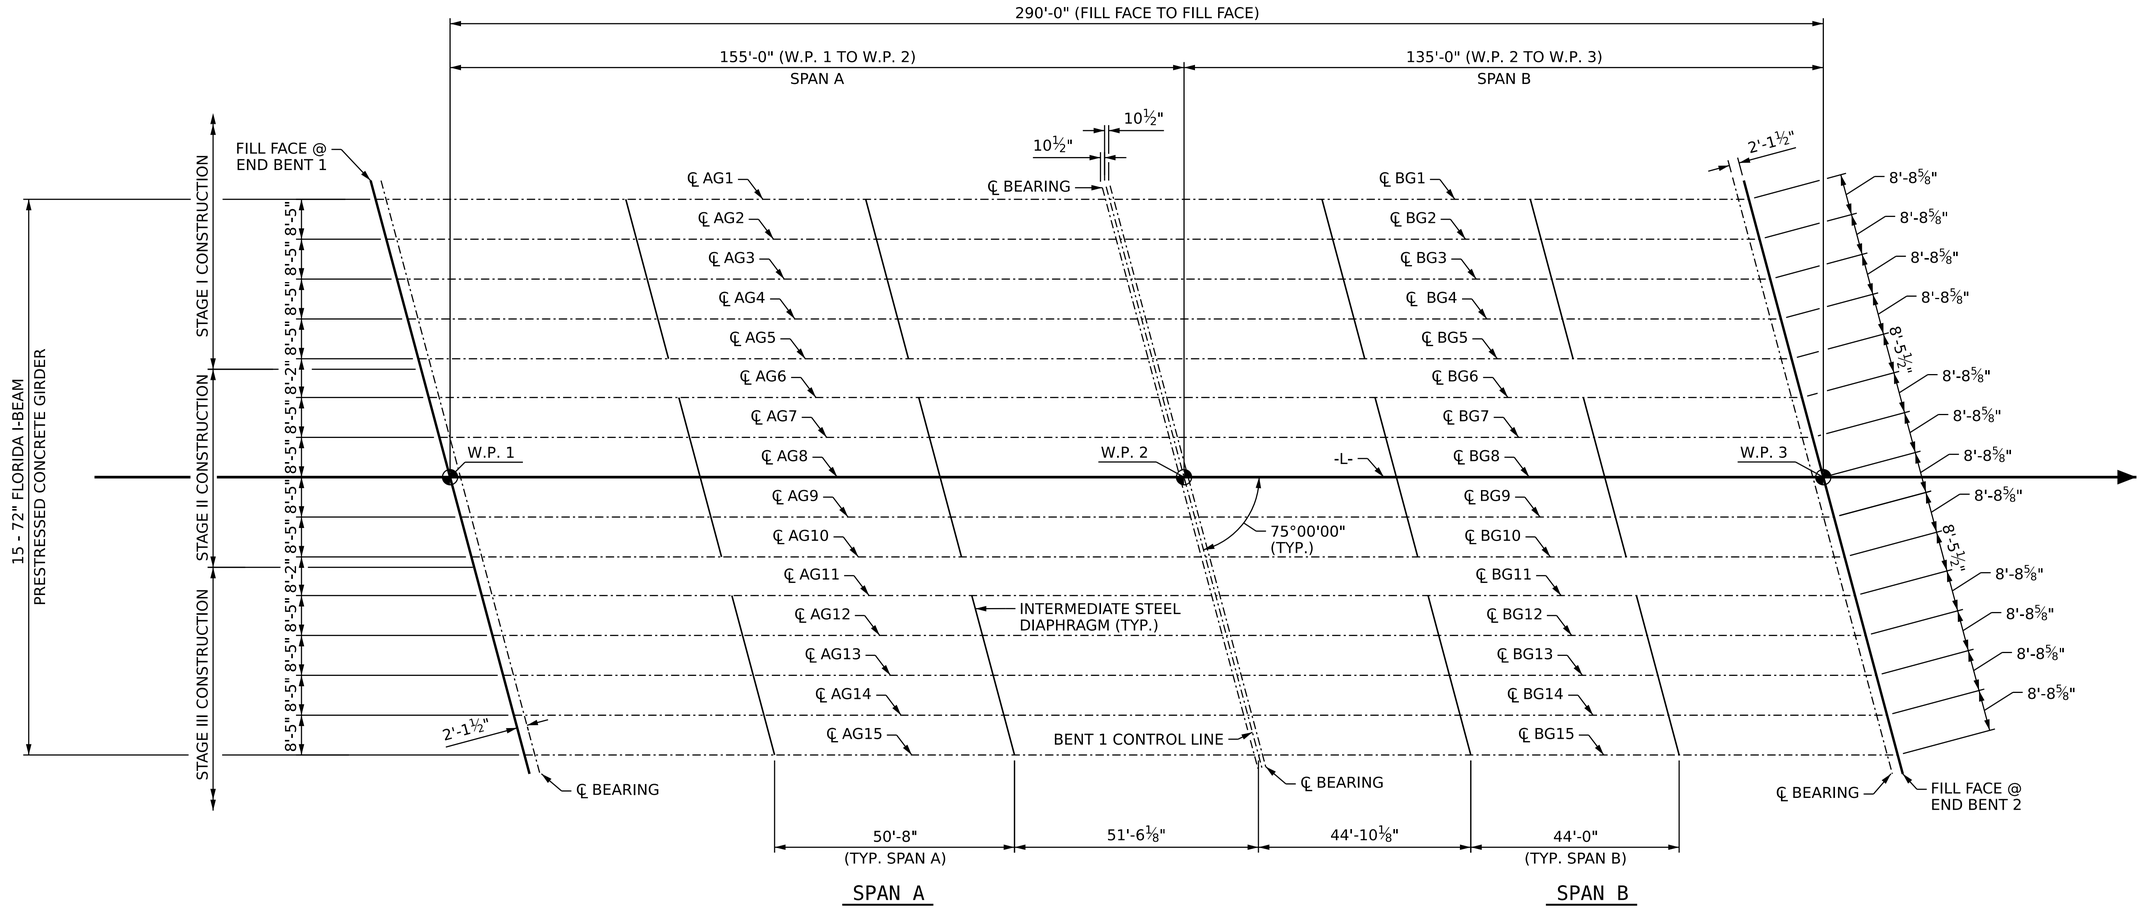

FRAMING PLAN

PROJECT NO. B-4442

BUNCOMBE COUNTY

STATION: 315+72.39 -L-

AECOM

AECOM TECHNICAL SERVICES OF NC, INC.
5438 WADE PARK BOULEVARD, SUITE 200
RALEIGH, NC 27607
(919) 854-6200 www.aecom.com
AECOM License No. F-0342

NORTH CAROLINA PROFESSIONAL SEAL 035062 ENGINEER JOHN E. SLOAN

8/17/2022

DocuSigned by: 949068320CBD46...

STATE OF NORTH CAROLINA
DEPARTMENT OF TRANSPORTATION
RALEIGH

FRAMING PLAN

REVISIONS								SHEET NO.
NO.	BY:	DATE:	NO.	BY:	DATE:			S-19
1			3					TOTAL SHEETS
2			4					58

DRAWN BY : M.L. CATER DATE : 05/2022
CHECKED BY : D.S. TUTTLE DATE : 05/2022
DESIGN ENGINEER OF RECORD: J.E. SLOAN DATE : 05/2022

DOCUMENT NOT CONSIDERED FINAL UNLESS ALL SIGNATURES COMPLETED

7/1/2022
C:\pwworking\aecom_ds21_na_2020\d0199887\401_0037_B-4442_SMU_FP01.dgn
caterm