DocuSign Envelope ID: 15BA92B1-F687-4AB4-A949-C4D8E5E47DED

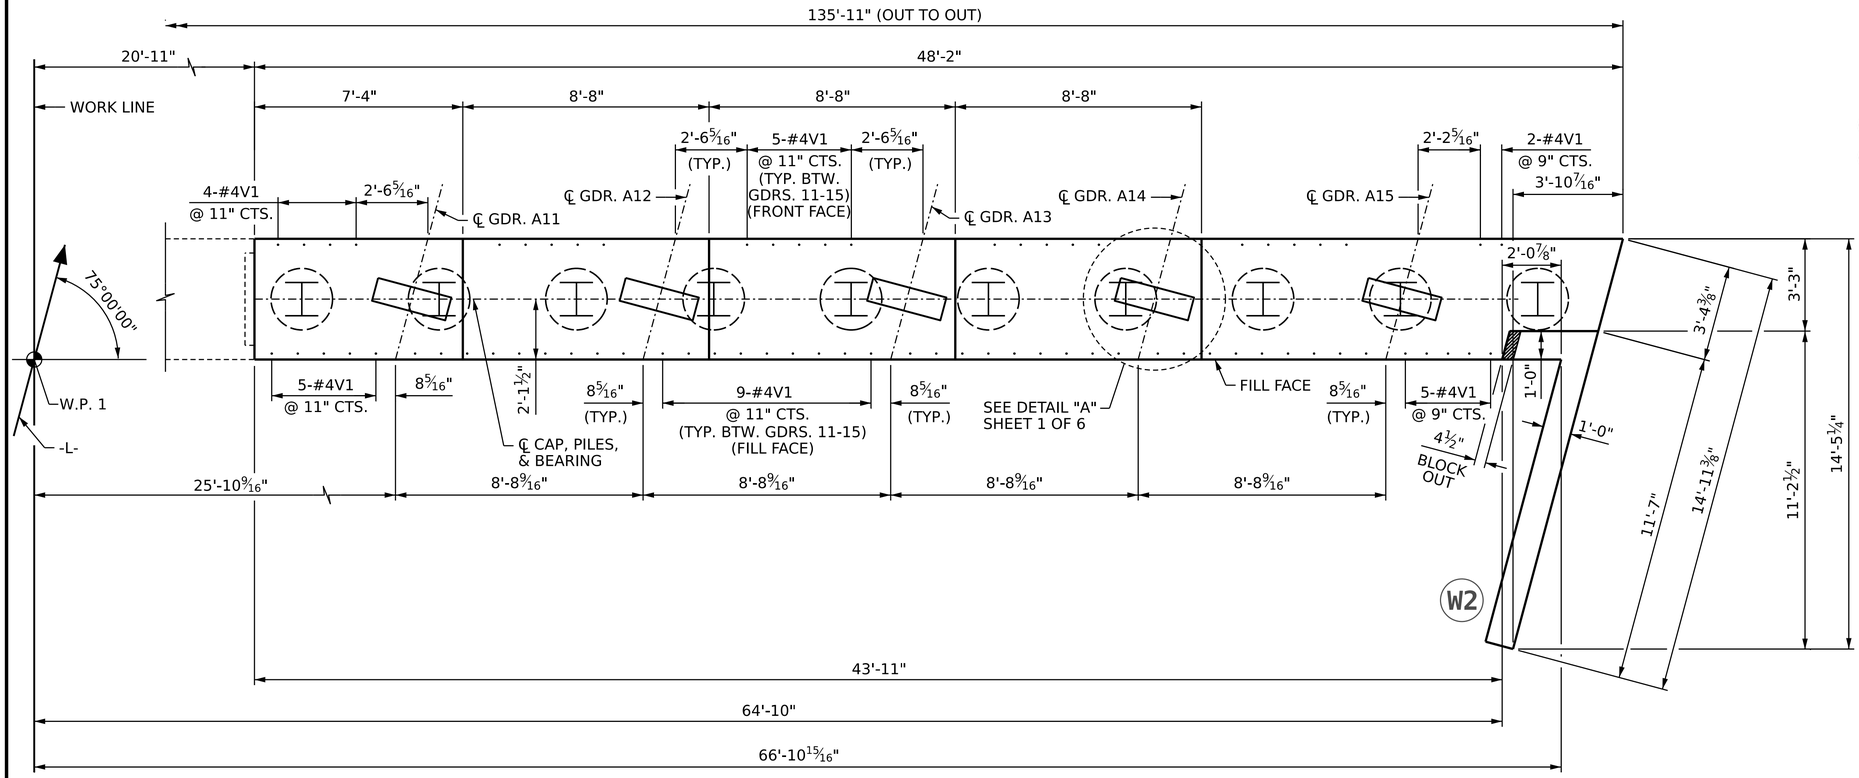

PLAN

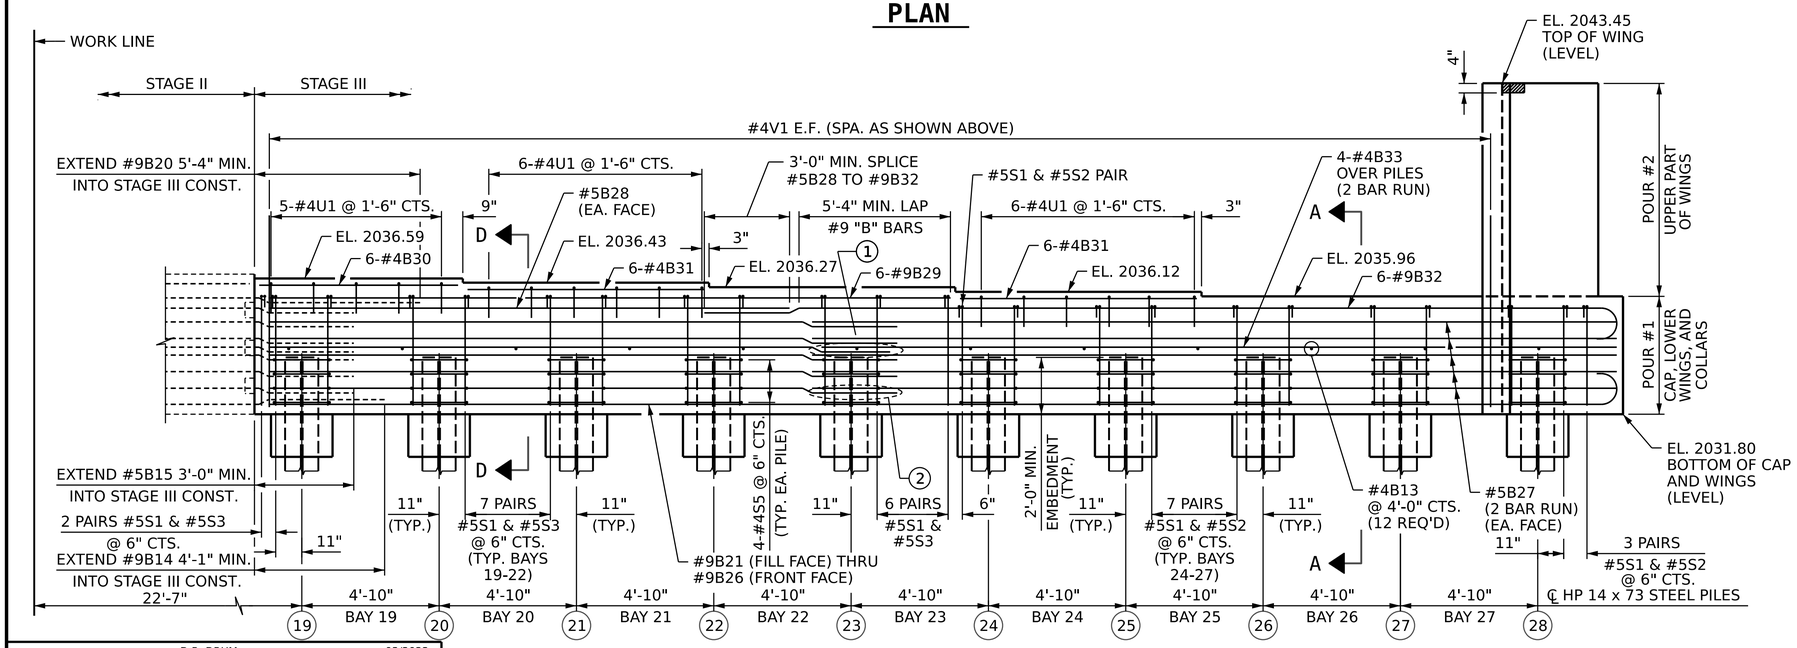

ELEVATION

NOTES:

FOR NOTES, SEE SHEET 1 OF 6.

FOR WING DETAILS AND BLOCKOUT, SEE SHEET 4 OF 6.

FOR SECTION A-A AND SECTION D-D, SEE SHEET 5 OF 6.

FOR PILE SPLICE DETAILS AND TEMPORARY DRAINAGE DETAILS, SEE SHEET 6 OF 6.

(1) 2'-5" MIN. LAP (#4B33)

(2) 3'-0" MIN. LAP (#5B27)

PROJECT NO. B-4442

BUNCOMBE COUNTY

STATION: 315+72.39 -L-

SHEET 3 OF 6

DRAWN BY : D.R. DRUM DATE : 03/2022

CHECKED BY : J.C. MORRISON DATE : 05/2022

DESIGN ENGINEER OF RECORD: J.E. SLOAN DATE : 05/2022

7/1/2022
c:\pwworking\aecom_ds21_na_2020\d0199887\401_0071_B-4442_SMU_E103.dgn
caterm

DOCUMENT NOT CONSIDERED FINAL UNLESS ALL SIGNATURES COMPLETED

AECOM
AECOM TECHNICAL SERVICES OF NC, INC.
5438 WADE PARK BOULEVARD, SUITE 200
RALEIGH, NC 27607
(919) 854-6200 www.aecom.com
AECOM License No. F-0342

NORTH CAROLINA PROFESSIONAL SEAL 035062 ENGINEER JOHN E. SLOAN

8/17/2022

DocuSigned by: 949068320CBD46...

STATE OF NORTH CAROLINA
DEPARTMENT OF TRANSPORTATION
RALEIGH

SUBSTRUCTURE

INTEGRAL END BENT 1

STAGE III

REVISIONS						SHEET NO.
NO.	BY:	DATE:	NO.	BY:	DATE:	S-36
1			3			TOTAL SHEETS
2			4			58