DocuSign Envelope ID: 278DE842-32B1-4307-B7DF-FD24622029A4

PROJ. REFERENCE NO.	SHEET NO.
I-5950	TMP-13B

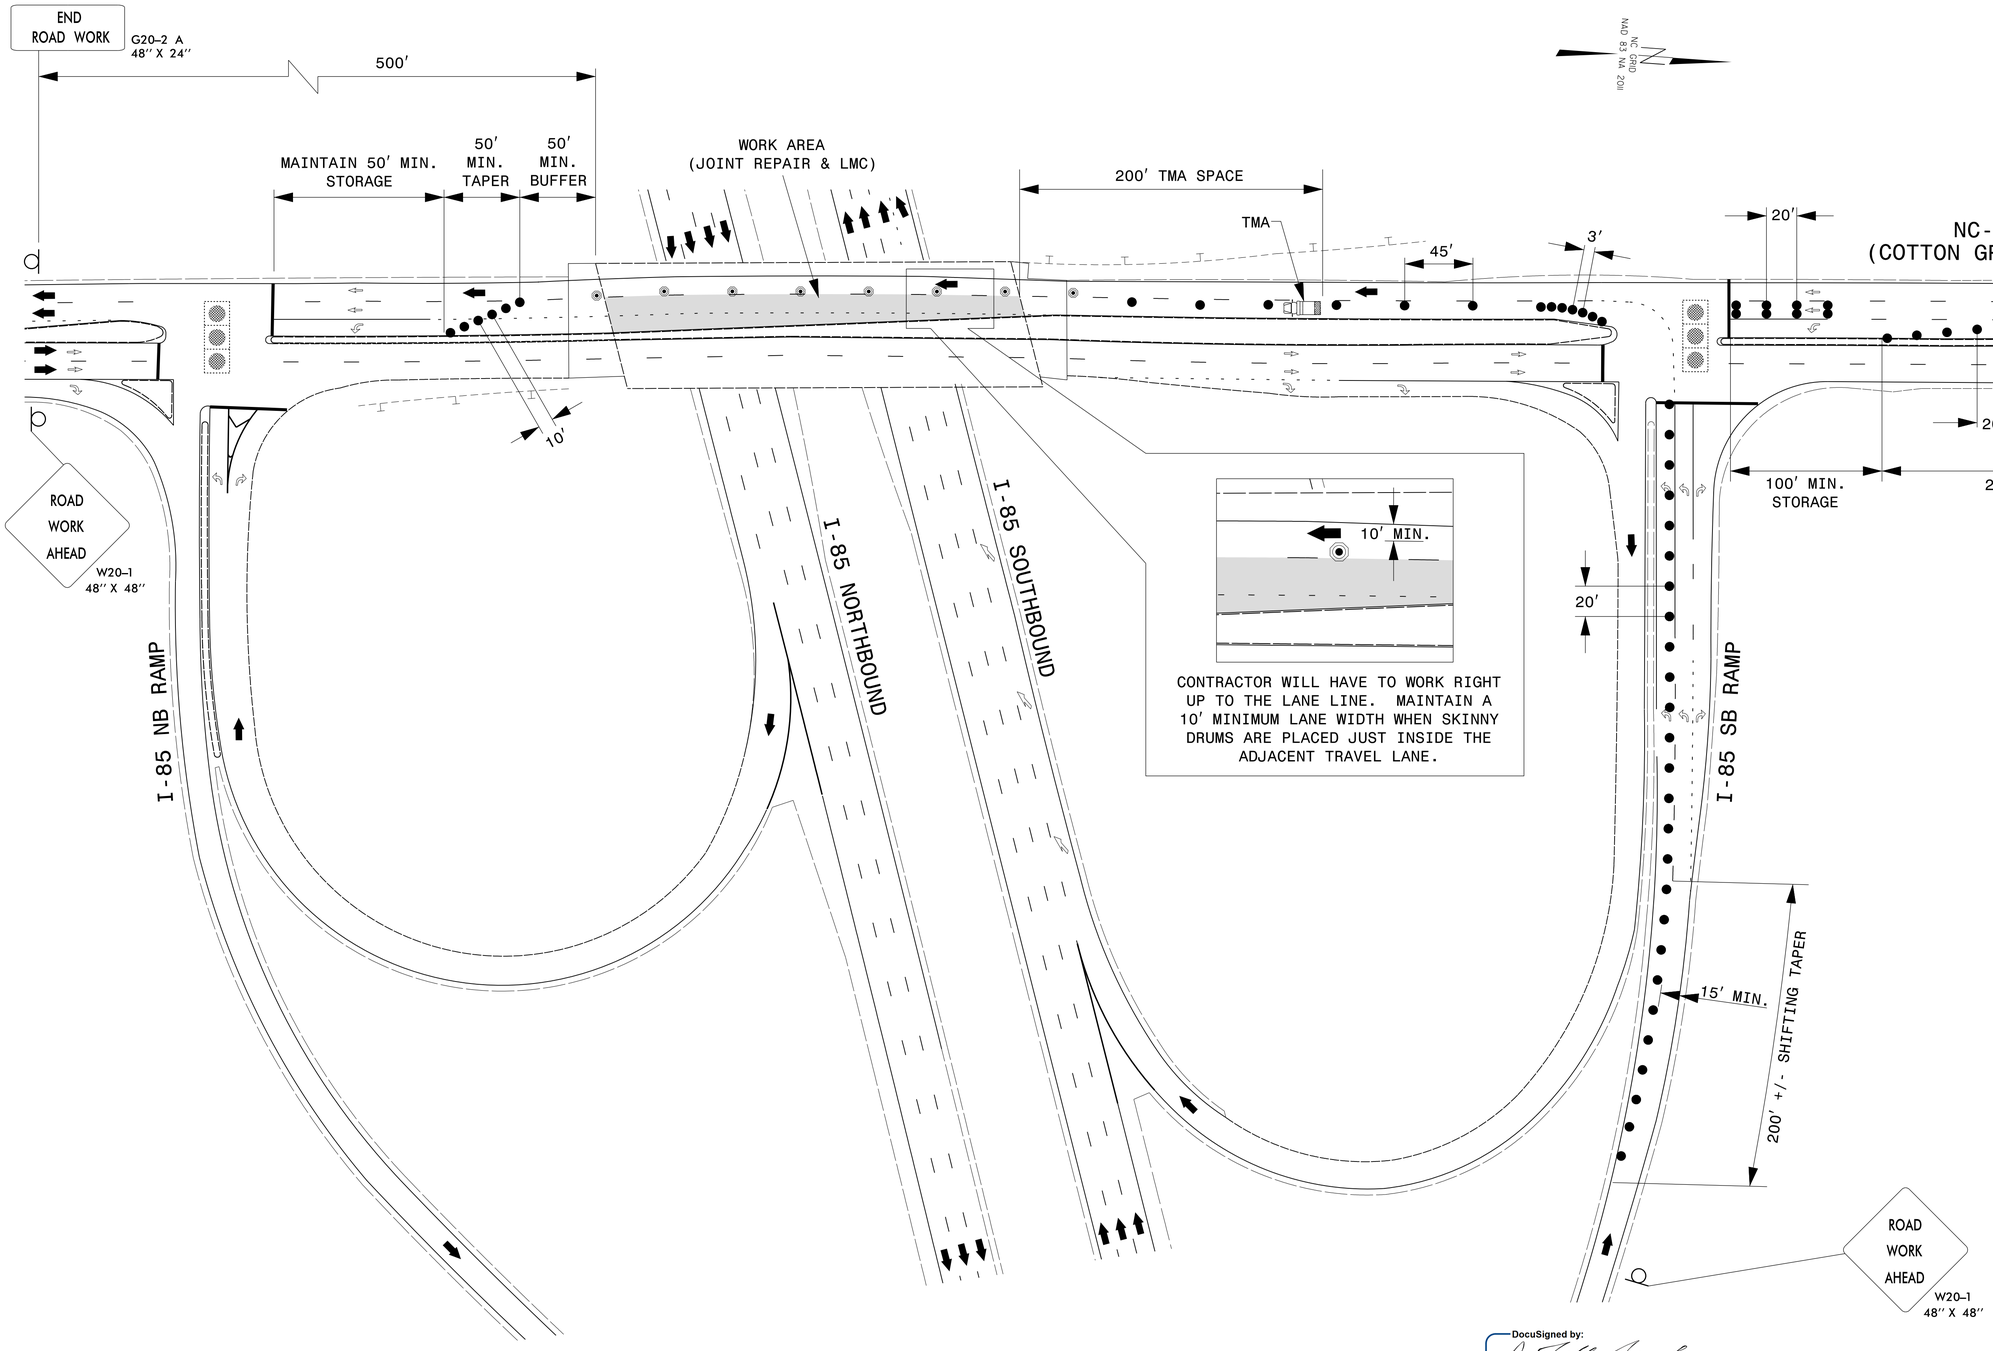

ALL PAVEMENT MARKINGS ARE EXISTING UNLESS OTHERWISE NOTED

Dewberry
2610 WYCLIFF ROAD
SUITE 410
RALEIGH, NC 27607
PHONE: 919.881.9939
NC COA No. F-0929

APPROVED: DocuSigned by: J. Todd Brooks B136C648C96B4EA...

DATE: 7/22/2022

SEAL

NORTH CAROLINA PROFESSIONAL SEAL 17586 ENGINEER J. TODD BROOKS

DOCUMENT NOT CONSIDERED FINAL UNLESS ALL SIGNATURES COMPLETED

DIVISION OF HIGHWAYS · STATE OF NORTH CAROLINA · DEPARTMENT OF TRANSPORTATION · WORK ZONE TRAFFIC CONTROL

NC 8 SOUTHBOUND LEFT LANE CLOSURE

22-JUL-2022 07:23
F:\5015255\CADD\Civil\Plans\200_020_I5950_TC_TCP_13B.dgn
iwiles AT R90K8AV4