DocuSign Envelope ID: 5F4DA8D4-1588-45F1-99EF-1D56CB337EA1

PROJ. REFERENCE NO.	SHEET NO.
I-5950	TMP-26

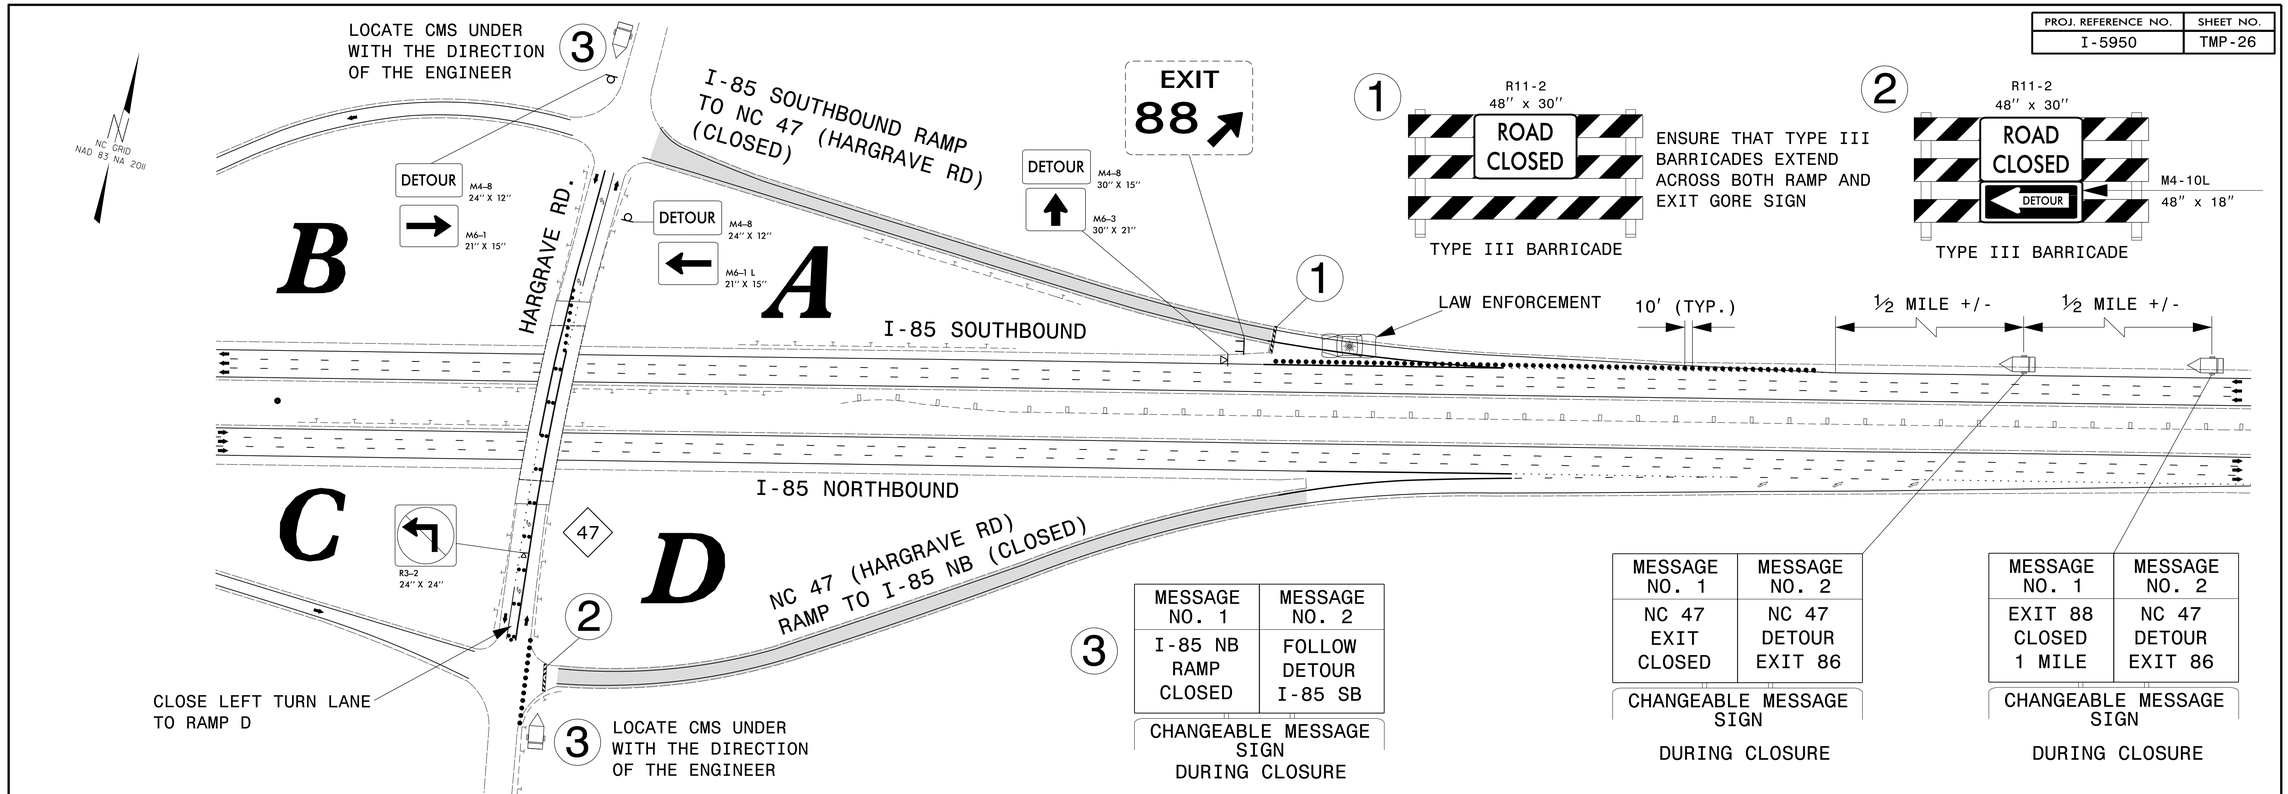

3

MESSAGE NO. 1	MESSAGE NO. 2
I-85 NB RAMP CLOSED	FOLLOW DETOUR I-85 SB

CHANGEABLE MESSAGE SIGN
DURING CLOSURE

MESSAGE NO. 1	MESSAGE NO. 2
NC 47 EXIT CLOSED	NC 47 DETOUR EXIT 86

CHANGEABLE MESSAGE SIGN
DURING CLOSURE

MESSAGE NO. 1	MESSAGE NO. 2
EXIT 88 CLOSED 1 MILE	NC 47 DETOUR EXIT 86

CHANGEABLE MESSAGE SIGN
DURING CLOSURE

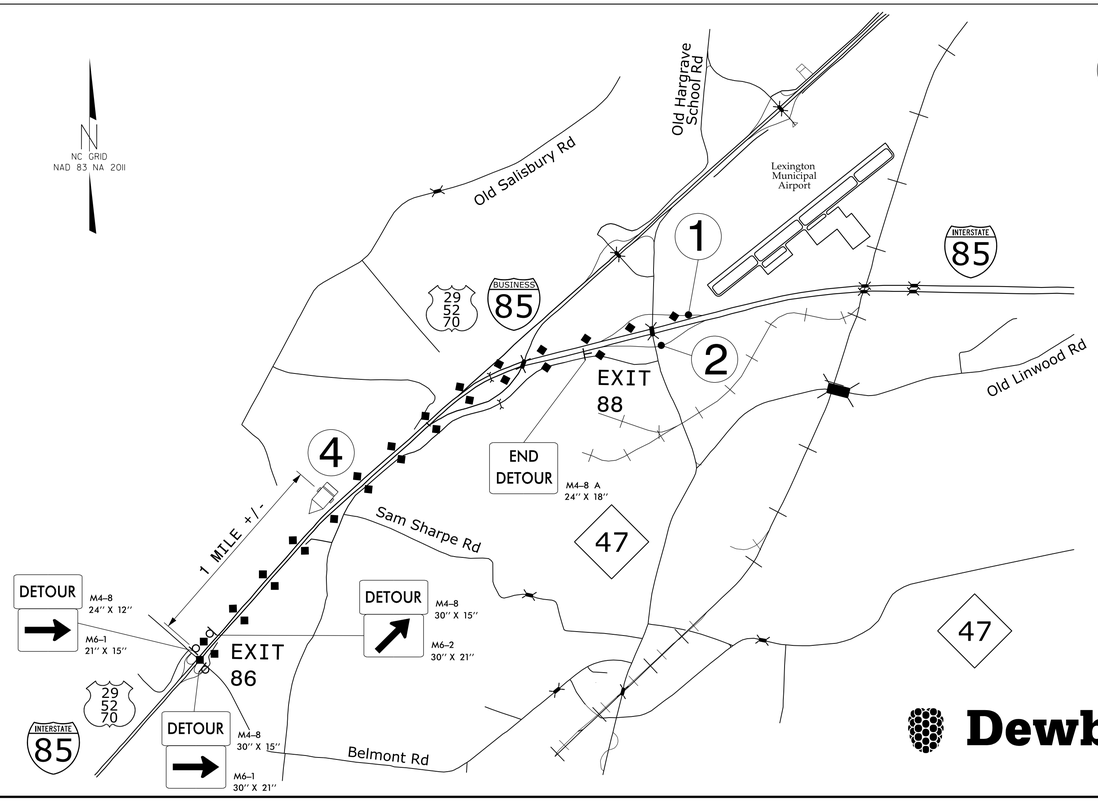

4

MESSAGE NO. 1	MESSAGE NO. 2
EXIT 88 CLOSED OVERNITE	NC 47 DETOUR EXIT 86

CHANGEABLE MESSAGE SIGN

DAY BEFORE CLOSURE

MESSAGE NO. 1	MESSAGE NO. 2
EXIT 88 NC 47 CLOSED	NC 47 DETOUR EXIT 86

CHANGEABLE MESSAGE SIGN

DURING CLOSURE

DETOUR ROUTE TO BE USED DURING CLOSURE OF NC 47 RAMPS A & D

RAMP A TRAFFIC WILL CONTINUE TO EXIT 86 AND USE THAT INTERCHANGE TO ACCESS I-85 NB. TAKE I-85 NB TO EXIT 88 RAMP C.

RAMP C TRAFFIC WILL ACCESS I-85 SB USING RAMP B. ONCE ON I-85 SB, CONTINUE TO EXIT 86 AND ACCESS I-85 NB VIA THAT INTERCHANGE.

Dewberry
2610 WYCLIFF ROAD
SUITE 410
RALEIGH, NC 27607
PHONE: 919.881.9939
NC COA No. F-0929

APPROVED: Docusigned by: J. Todd Brooks B136C648C36B4EA...
DATE: 6/29/2022
SEAL
NORTH CAROLINA PROFESSIONAL SEAL 17586 ENGINEER J. TODD BROOKS

DOCUMENT NOT CONSIDERED FINAL UNLESS ALL SIGNATURES COMPLETED

DIVISION OF HIGHWAYS · STATE OF NORTH CAROLINA · DEPARTMENT OF TRANSPORTATION · WORK ZONE TRAFFIC CONTROL

NC 47 (HARGRAVE RD.) RAMPS B & C DETOUR ROUTES

24-JUN-2022 11:27
P:\5015255\CAD\Civil\Plans\200_035_I5950_TC_TCP 26.dgn
twiles AT R90K8AV4