DocuSign Envelope ID: 38876E82-5900-4734-93F3-D277920D33B2

PROJ. REFERENCE NO.	SHEET NO.
A-0009CB	TMP-2B

TGS ENGINEERS
201 W. MARION ST. STE 200
SHELBY, NC 28150
PH (704) 476-0003
CORP. LICENSE NO.: C-0275

PHASE 1

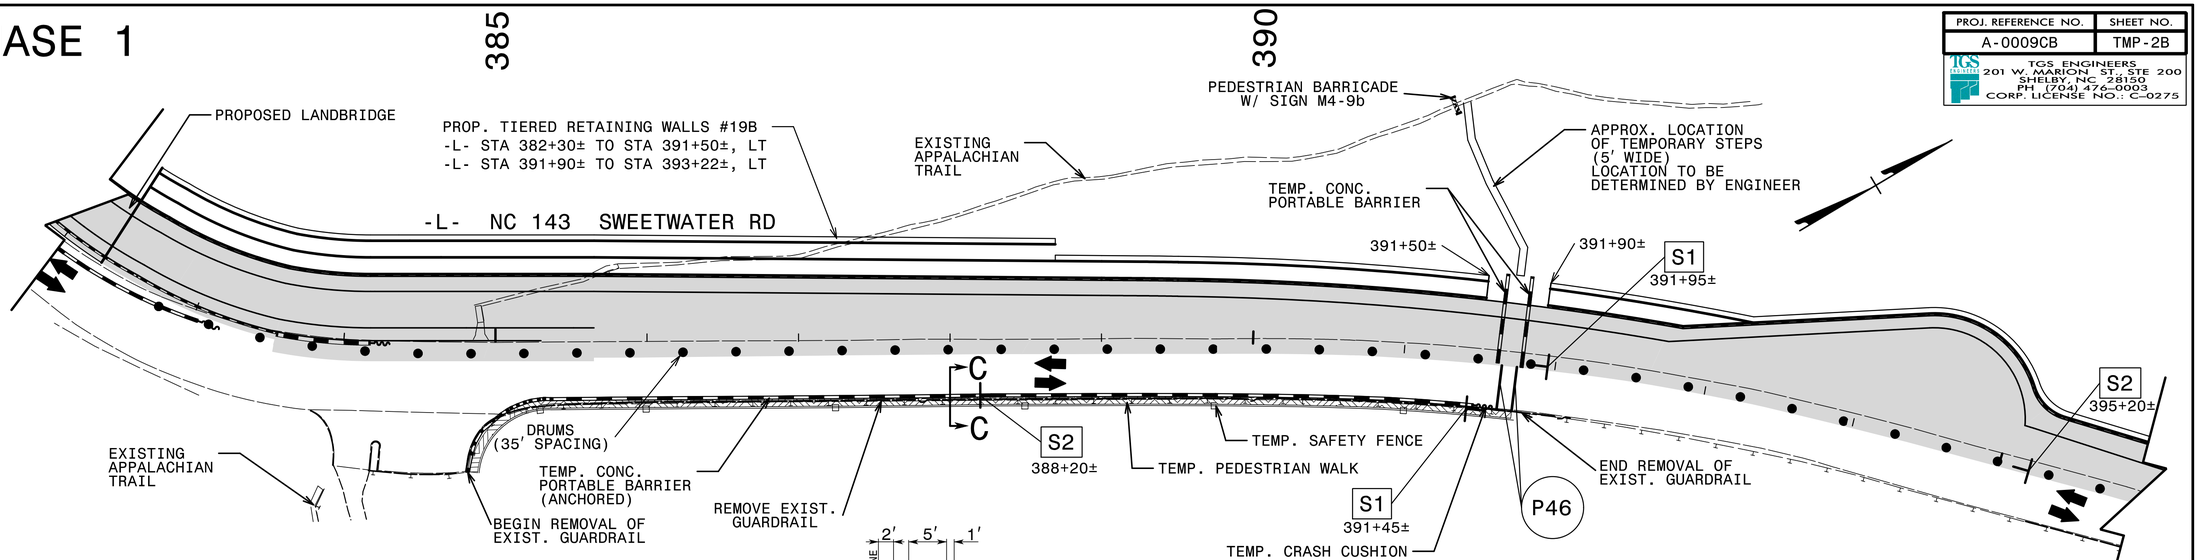

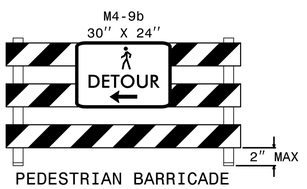

PEDESTRIAN BARRICADE

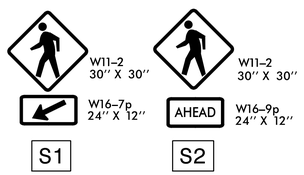

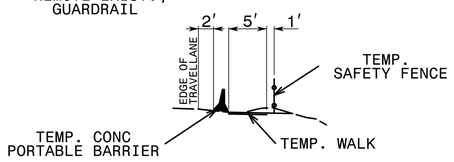

SECTION C-C
-L- STA 388+00±

BEFORE THE BEGINNING OF ANY NC 143 CONSTRUCTION OPERATION DO THE FOLLOWING:
1. CONSTRUCT TEMPORARY STEPS FROM THE EXISTING APPALACHIAN TRAIL TO NC 143 AS SHOWN ON PLANS.
2. PLACE TEMPORARY CONCRETE BARRIER ALONG NC 143 AS SHOWN ON PLAN
3. REMOVE EXIST GUARDRAIL, CONSTRUCT PEDESTRIAN WALK, AND PLACE SAFETY RAIL
4. PLACE TEMPORARY CROSSWALK MARKINGS, SIGNAGE, BARRICADES, AND CLOSE THE EXISTING TRAIL
5. BEGIN NC 143 CONSTRUCTION, INCLUDING THE ADJACENT RETAINING WALLS AND LANDBRIDGE

SEE SHEETS TMP-10 & TMP-11 FOR NC 143 CONSTRUCTION.
SEE TMP-1A FOR TEMPORARY PAVEMENT MARKING SCHEDULE.

PHASE 2

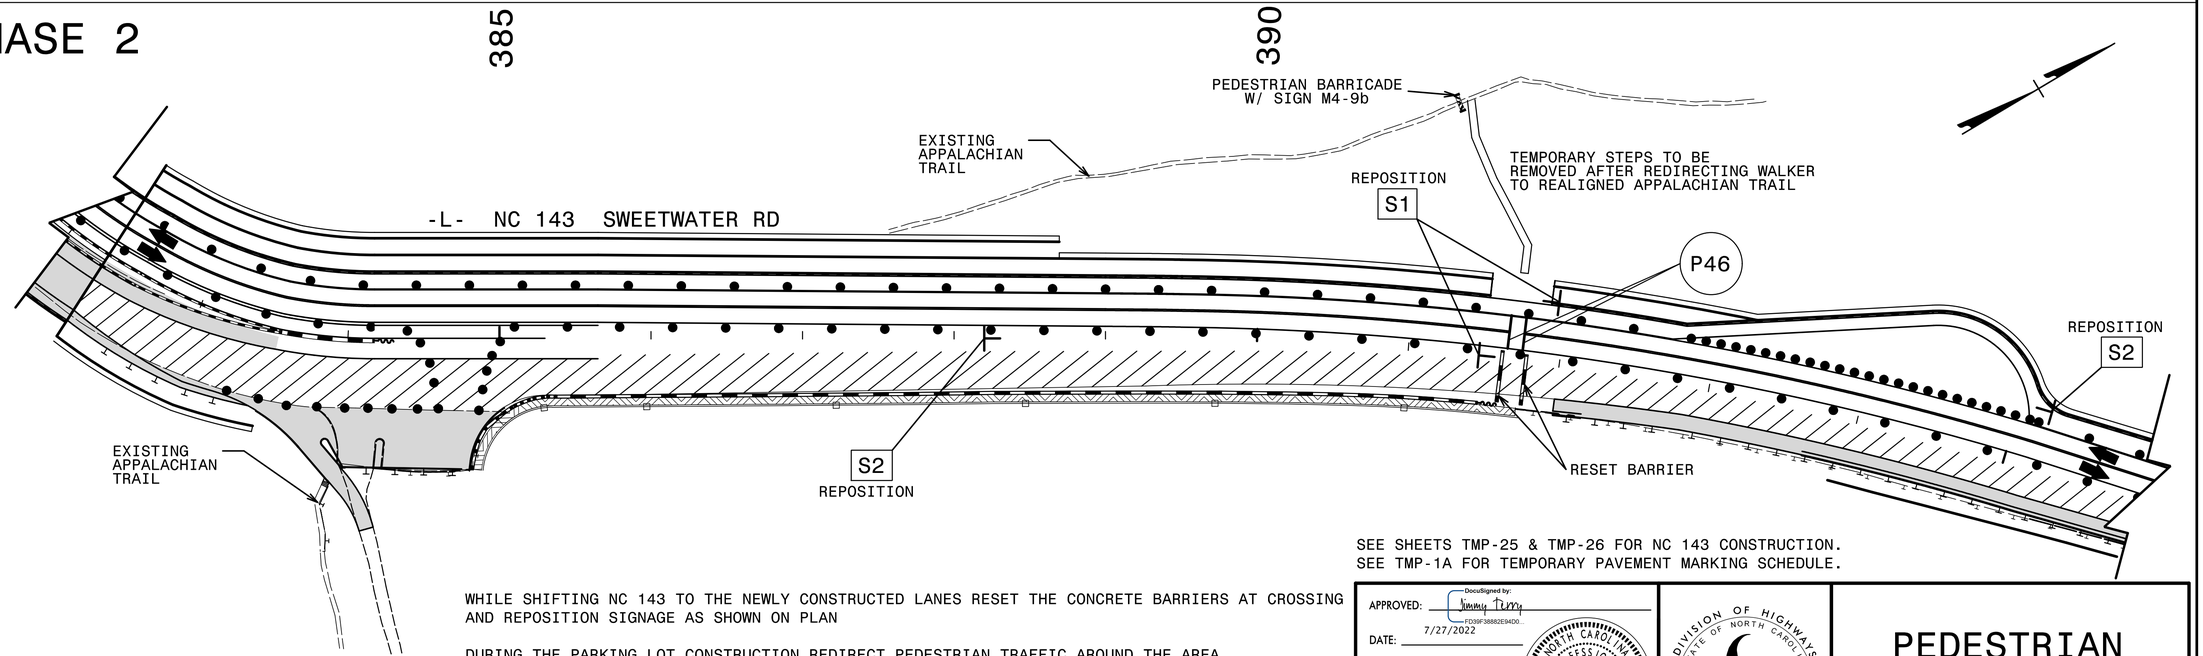

SEE SHEETS TMP-25 & TMP-26 FOR NC 143 CONSTRUCTION.
SEE TMP-1A FOR TEMPORARY PAVEMENT MARKING SCHEDULE.

WHILE SHIFTING NC 143 TO THE NEWLY CONSTRUCTED LANES RESET THE CONCRETE BARRIERS AT CROSSING AND REPOSITION SIGNAGE AS SHOWN ON PLAN

DURING THE PARKING LOT CONSTRUCTION REDIRECT PEDESTRIAN TRAFFIC AROUND THE AREA

AFTER THE PROPOSED LANDBRIDGE AND THE NEWLY REALIGNED APPALACHIAN TRAIL HAVE BEEN BUILD AND ARE OPEN FOR PEDESTRIANS COMPLETE THE NC 143 CONSTRUCTION AS DESCRIBED IN PHASING NOTES PHASE 2 STEP 3 (TMP-27)

APPROVED: DocuSigned by: Jimmy Terry FD39F38882E94D0...
DATE: 7/27/2022

NORTH CAROLINA PROFESSIONAL SEAL 35018 ENGINEER JIMMY L. TERRY

DOCUMENT NOT CONSIDERED FINAL UNLESS ALL SIGNATURES COMPLETED

DIVISION OF HIGHWAYS · STATE OF NORTH CAROLINA · DEPARTMENT OF TRANSPORTATION · WORK ZONE TRAFFIC CONTROL

PEDESTRIAN ACCOMMODATIONS
APPALACHIAN TRAIL

5/23/2022
X:\NCDOT\A-0009\Traffic\TrafficControl\TCP\A-0009CB\A-0009CB_TC_TMP_02B(Pedestrian Accommodation).dgn
User:smelvin