DocuSign Envelope ID: 4881BB27-90F7-4AD4-94EC-814D512B0D1E

PHASE 2, STEP 2

PROJ. REFERENCE NO.	SHEET NO.
A-0009CB	TMP-25

TGS ENGINEERS
201 W. MARION ST. STE 200
SHELBY, NC 28150
PH (704) 476-0003
CORP. LICENSE NO.: C-0275

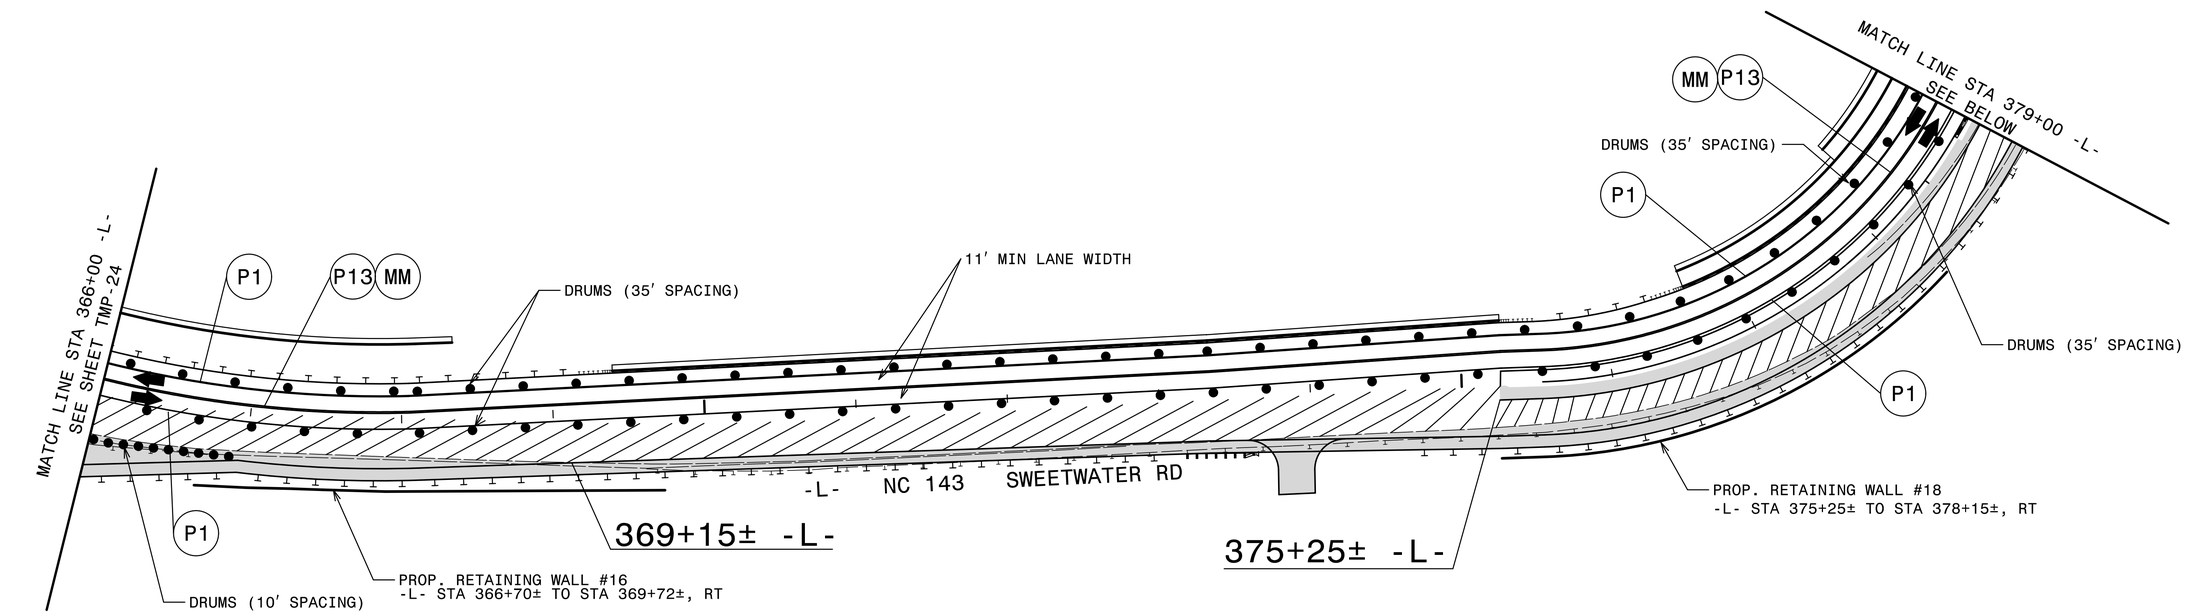

THE CONTRACTOR SHALL COMPLETE ALL WORK REQUIRED TO CONSTRUCT STAGE 2 OF LANDBRIDGE OVER NC 143, RETAINING WALL #19C & RETAINING WALL #42 (PHASE II, STEP 2) IN 330 CONSECUTIVE CALENDAR DAYS.

PLACEMENT OF FILL MATERIAL ON TOP OF THE PROPOSED LANDBRIDGE SHALL BE COMPLETED PRIOR TO THE COMPLETION OF THE INTERMEDIATE CONTRACT TIME.

SEE INTERMEDIATE CONTRACT AND LIQUIDATED DAMAGES.

THE CONTRACTOR SHALL COMPLETE ALL WORK REQUIRED TO COMPLETE THE PROPOSED TIE-IN OF THE APPALACHIAN TRAIL (PHASE II, STEP 2) AND SHALL PLACE AND MAINTAIN PEDESTRAIN TRAFFIC ON SAME IN 30 CONSECUTIVE CALENDAR DAYS.

CLOSURE OF THE TEMPORARY PEDESTRAIN WALK (TMP-2B) SHALL BE COMPLETED PRIOR TO THE COMPLETION OF THE TNTERMEDAITE CONTRACT TIME.

SEE INTERMEDIATE CONTRACT AND LIQUIDATED DAMAGES.

SEE TMP-1A FOR TEMPORARY PAVEMENT MARKING SCHEDULE.

PROPOSED CONSTRUCTION

WEDGING EXISTING PAVEMENT

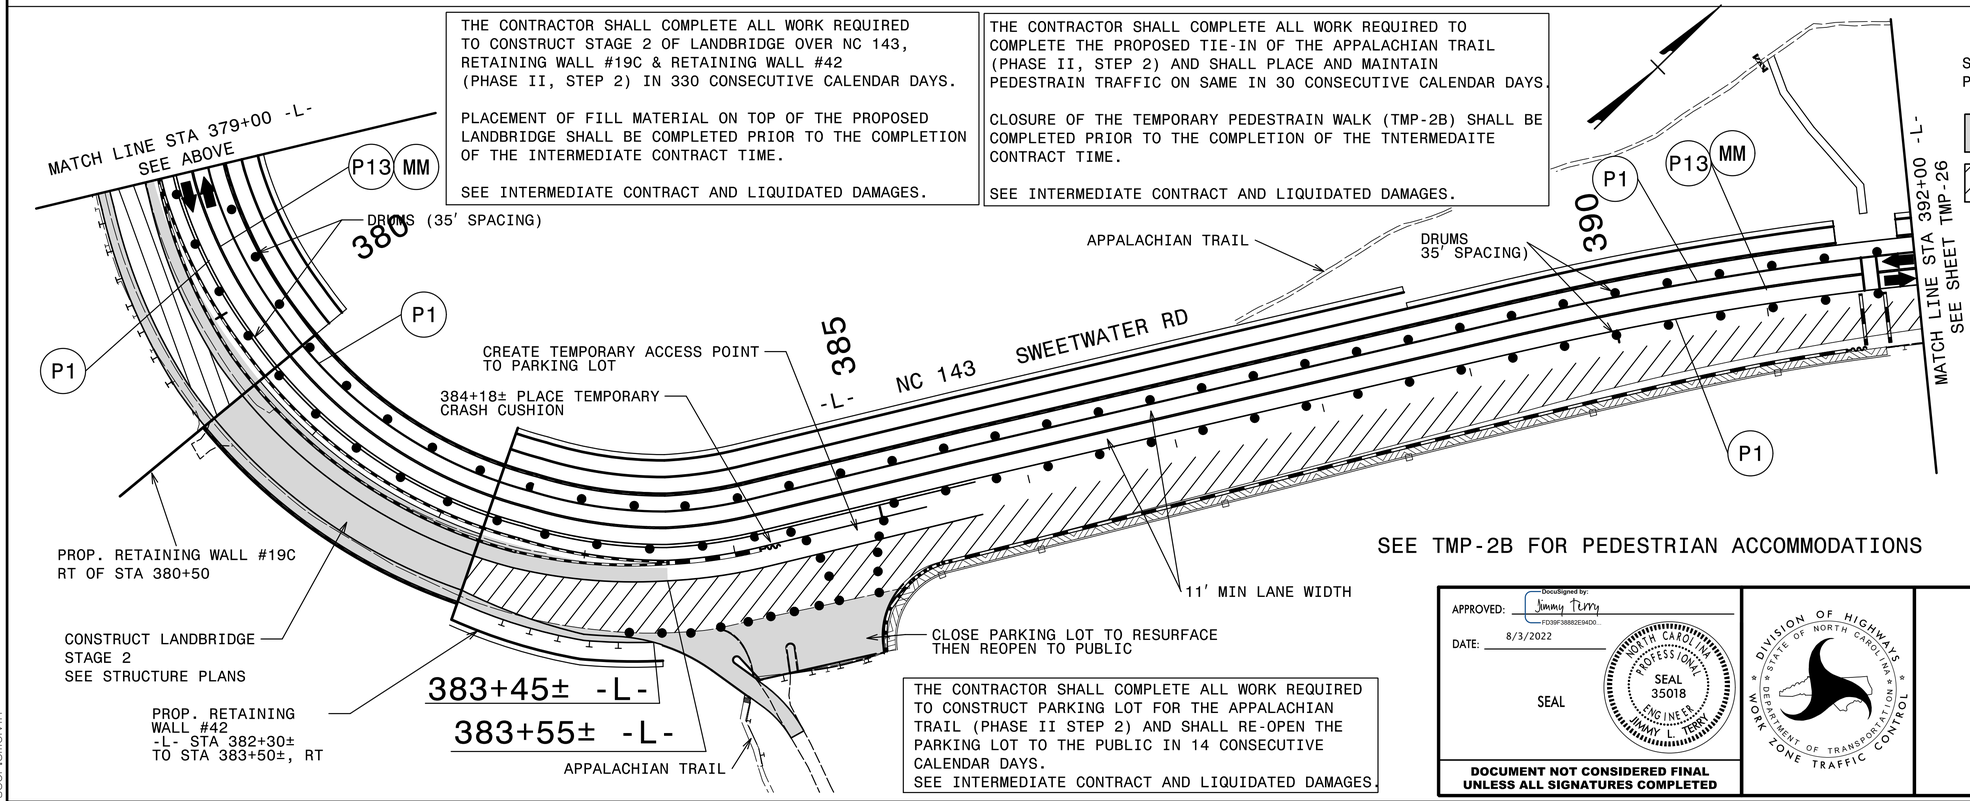

SEE TMP-2B FOR PEDESTRIAN ACCOMMODATIONS

THE CONTRACTOR SHALL COMPLETE ALL WORK REQUIRED TO CONSTRUCT PARKING LOT FOR THE APPALACHIAN TRAIL (PHASE II STEP 2) AND SHALL RE-OPEN THE PARKING LOT TO THE PUBLIC IN 14 CONSECUTIVE CALENDAR DAYS.
SEE INTERMEDIATE CONTRACT AND LIQUIDATED DAMAGES.

APPROVED: DocuSigned by: Jimmy Terry FD39F38882E94D0...

DATE: 8/3/2022

SEAL

NORTH CAROLINA PROFESSIONAL SEAL 35018 ENGINEER JIMMY L. TERRY

DIVISION OF HIGHWAYS · STATE OF NORTH CAROLINA · DEPARTMENT OF TRANSPORTATION · WORK ZONE TRAFFIC CONTROL

DOCUMENT NOT CONSIDERED FINAL UNLESS ALL SIGNATURES COMPLETED

PHASE II
NC 143

8/3/2022
X:\NCDOT\A-0009\Traffic\TrafficControl\TCP\A-0009CB\A-0009CB_TC_TMP_25(PH2S2).dgn
User:smeyhi