DocuSign Envelope ID: 38876E82-5900-4734-93F3-D277920D33B2

PHASE 2, STEP 3

PROJ. REFERENCE NO.	SHEET NO.
A-0009CB	TMP-27

TGS ENGINEERS
201 W. MARION ST., STE 200
SHELBY, NC 28150
PH (704) 476-0003
CORP. LICENSE NO.: C-0275

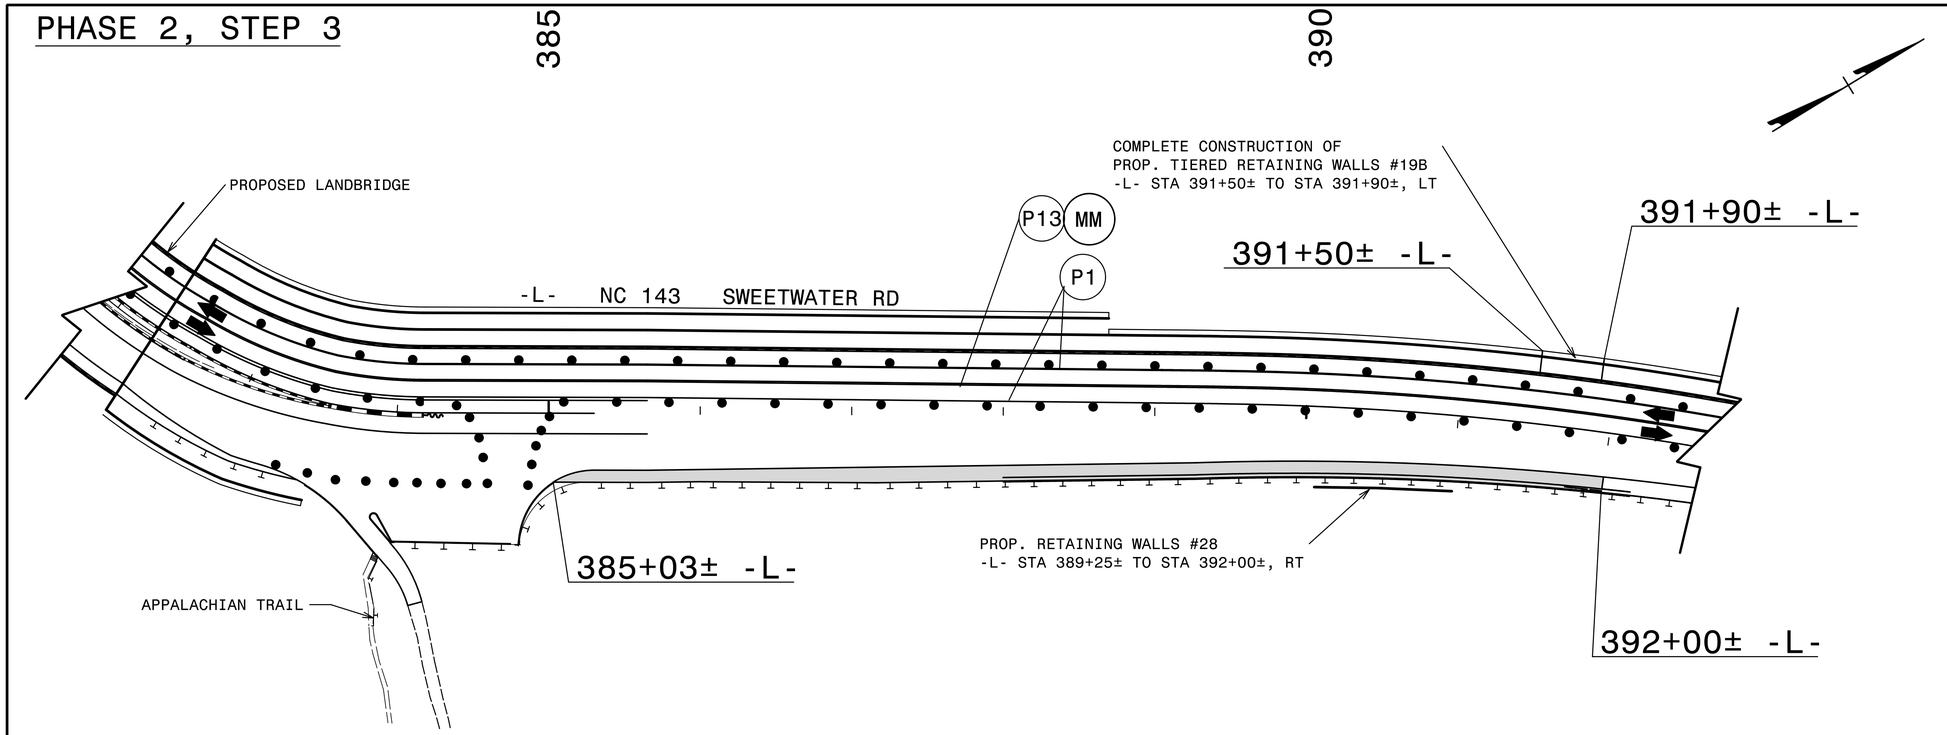

PROPOSED CONSTRUCTION

APPROVED: Jimmy Terry
DocuSigned by: FD39F38882E94D0...

DATE: 7/27/2022

SEAL

NORTH CAROLINA PROFESSIONAL SEAL 35018 ENGINEER JIMMY L. TERRY

DOCUMENT NOT CONSIDERED FINAL UNLESS ALL SIGNATURES COMPLETED

DIVISION OF HIGHWAYS
STATE OF NORTH CAROLINA
DEPARTMENT OF TRANSPORTATION
WORK ZONE TRAFFIC CONTROL

PHASE II
NC 143

6/22/2022
X:\NCDOT\A-0009\Traffic\TrafficControl\TCP\A-0009CB\A-0009CB_TC_TMP_27(PH2S3).dgn
User:smeVin