DocuSign Envelope ID: B5E4FAA0-38D4-4083-890F-23D8D85755A7

CULVERT CONSTRUCTION SEQUENCE STA. 275+68 –L–

PROJECT REFERENCE NO.	SHEET NO.
A-0009CB	EC-08A/CONST.24
R/W SHEET NO.	
ROADWAY DESIGN ENGINEER	HYDRAULICS ENGINEER
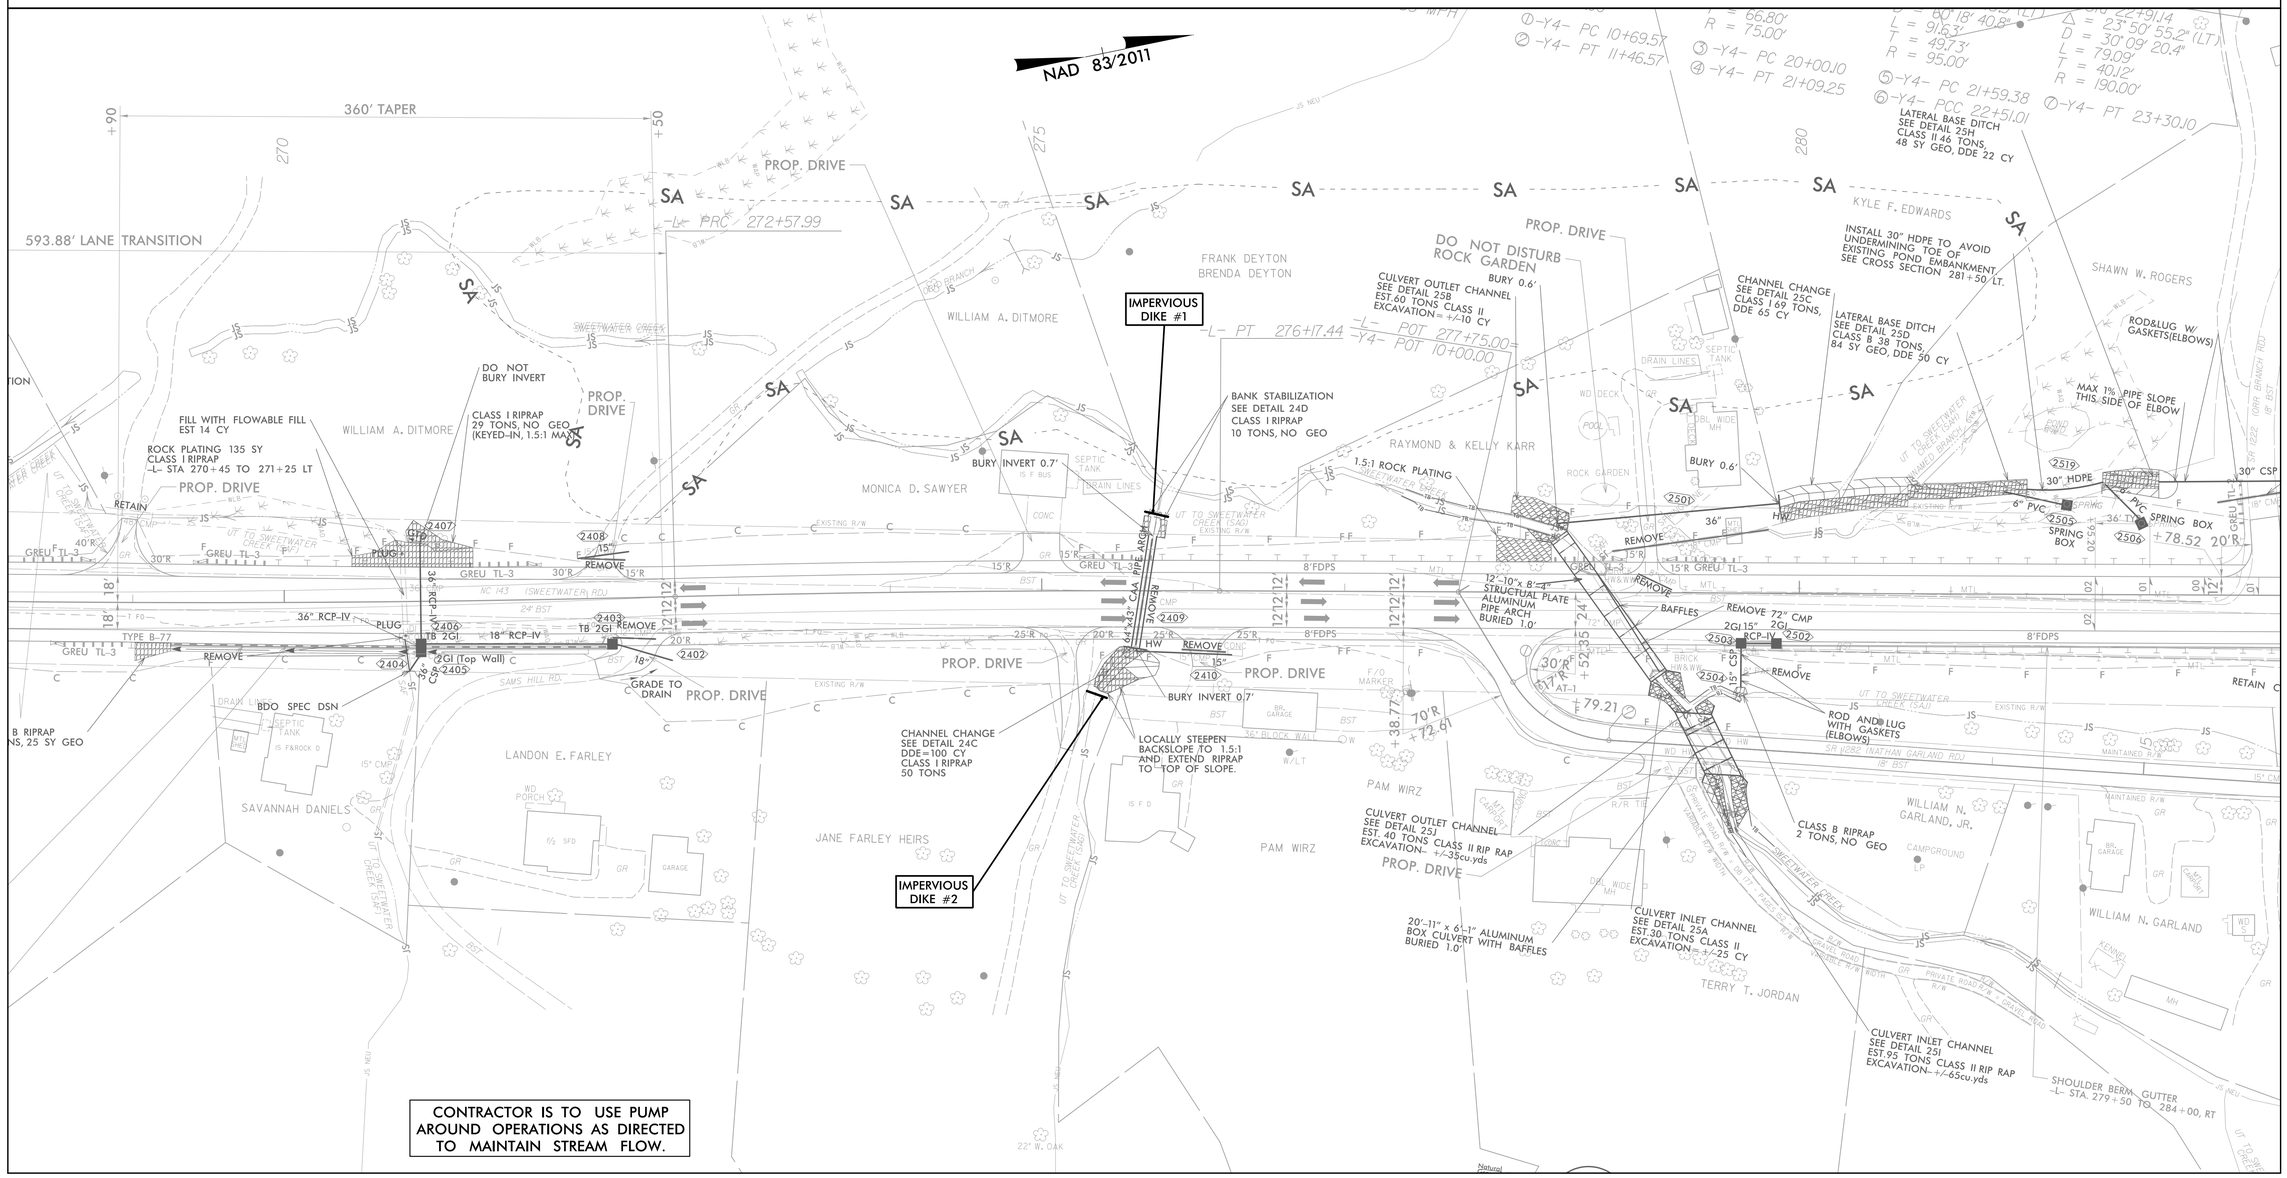
1. INSTALL IMPERVIOUS DIKES #1 & #2 AND BEGIN PUMP AROUND OPERATION.
2. DEWATER WORK SITE AS NEEDED INTO SPECIAL STILLING BASIN(S).
3. REMOVE EXISTING 24" CMP.
4. CONSTRUCT 64"X43" CAA PIPE–ARCH.
5. STOP PUMP AROUND OPERATION.
6. REMOVE IMPERVIOUS DIKES #1 & #2 AND REESTABLISH STREAM.