DocuSign Envelope ID: FAD6B126-9B02-4DC7-959B-A5E4452DFB53

PROJECT REFERENCE NO.	SHEET NO.
A-0009CB	UO-7
THIS SHEET CORRESPONDS TO RDY-25	

UTILITIES BY OTHERS

ALL PROPOSED UTILITY WORK SHOWN ON THIS SHEET WILL BE DONE BY OTHERS. NO PAYMENT WILL BE MADE TO THE CONTRACTOR FOR PROPOSED UTILITY WORK SHOWN ON THIS SHEET.

NAD 83/2011

-L- CURVE DATA
PI Sta 287+55.00
Δ = 34° 15' 00.8" (RT)
D = 5° 58' 05.9"
L = 573.87'
T = 295.80'
R = 960.00'
SE = 0.08
DS = 55 MPH

-Y4- CURVE DATA
PI Sta 11+11.35
Δ = 55° 08' 53.6" (LT)
D = 71° 37' 11.0"
L = 77.00'
T = 41.78'
R = 80.00'
① -Y4- PC 10+69.57
② -Y4- PT 11+46.57

PI Sta 20+66.90
Δ = 83° 23' 00.0" (RT)
D = 76° 23' 39.7"
L = 109.15'
T = 66.80'
R = 75.00'
③ -Y4- PC 20+00.10
④ -Y4- PT 21+09.25

PI Sta 22+91.11
Δ = 55° 15' 43.9" (LT)
D = 80° 18' 40.8"
L = 91.53'
T = 49.73'
R = 95.00'
⑤ -Y4- PC 21+59.38
⑥ -Y4- PCC 22+51.01

PI Sta 22+91.14
Δ = 23° 50' 55.2" (LT)
D = 30° 09' 20.4"
L = 79.09'
T = 40.12'
R = 190.00'
⑦ -Y4- PT 23+30.10

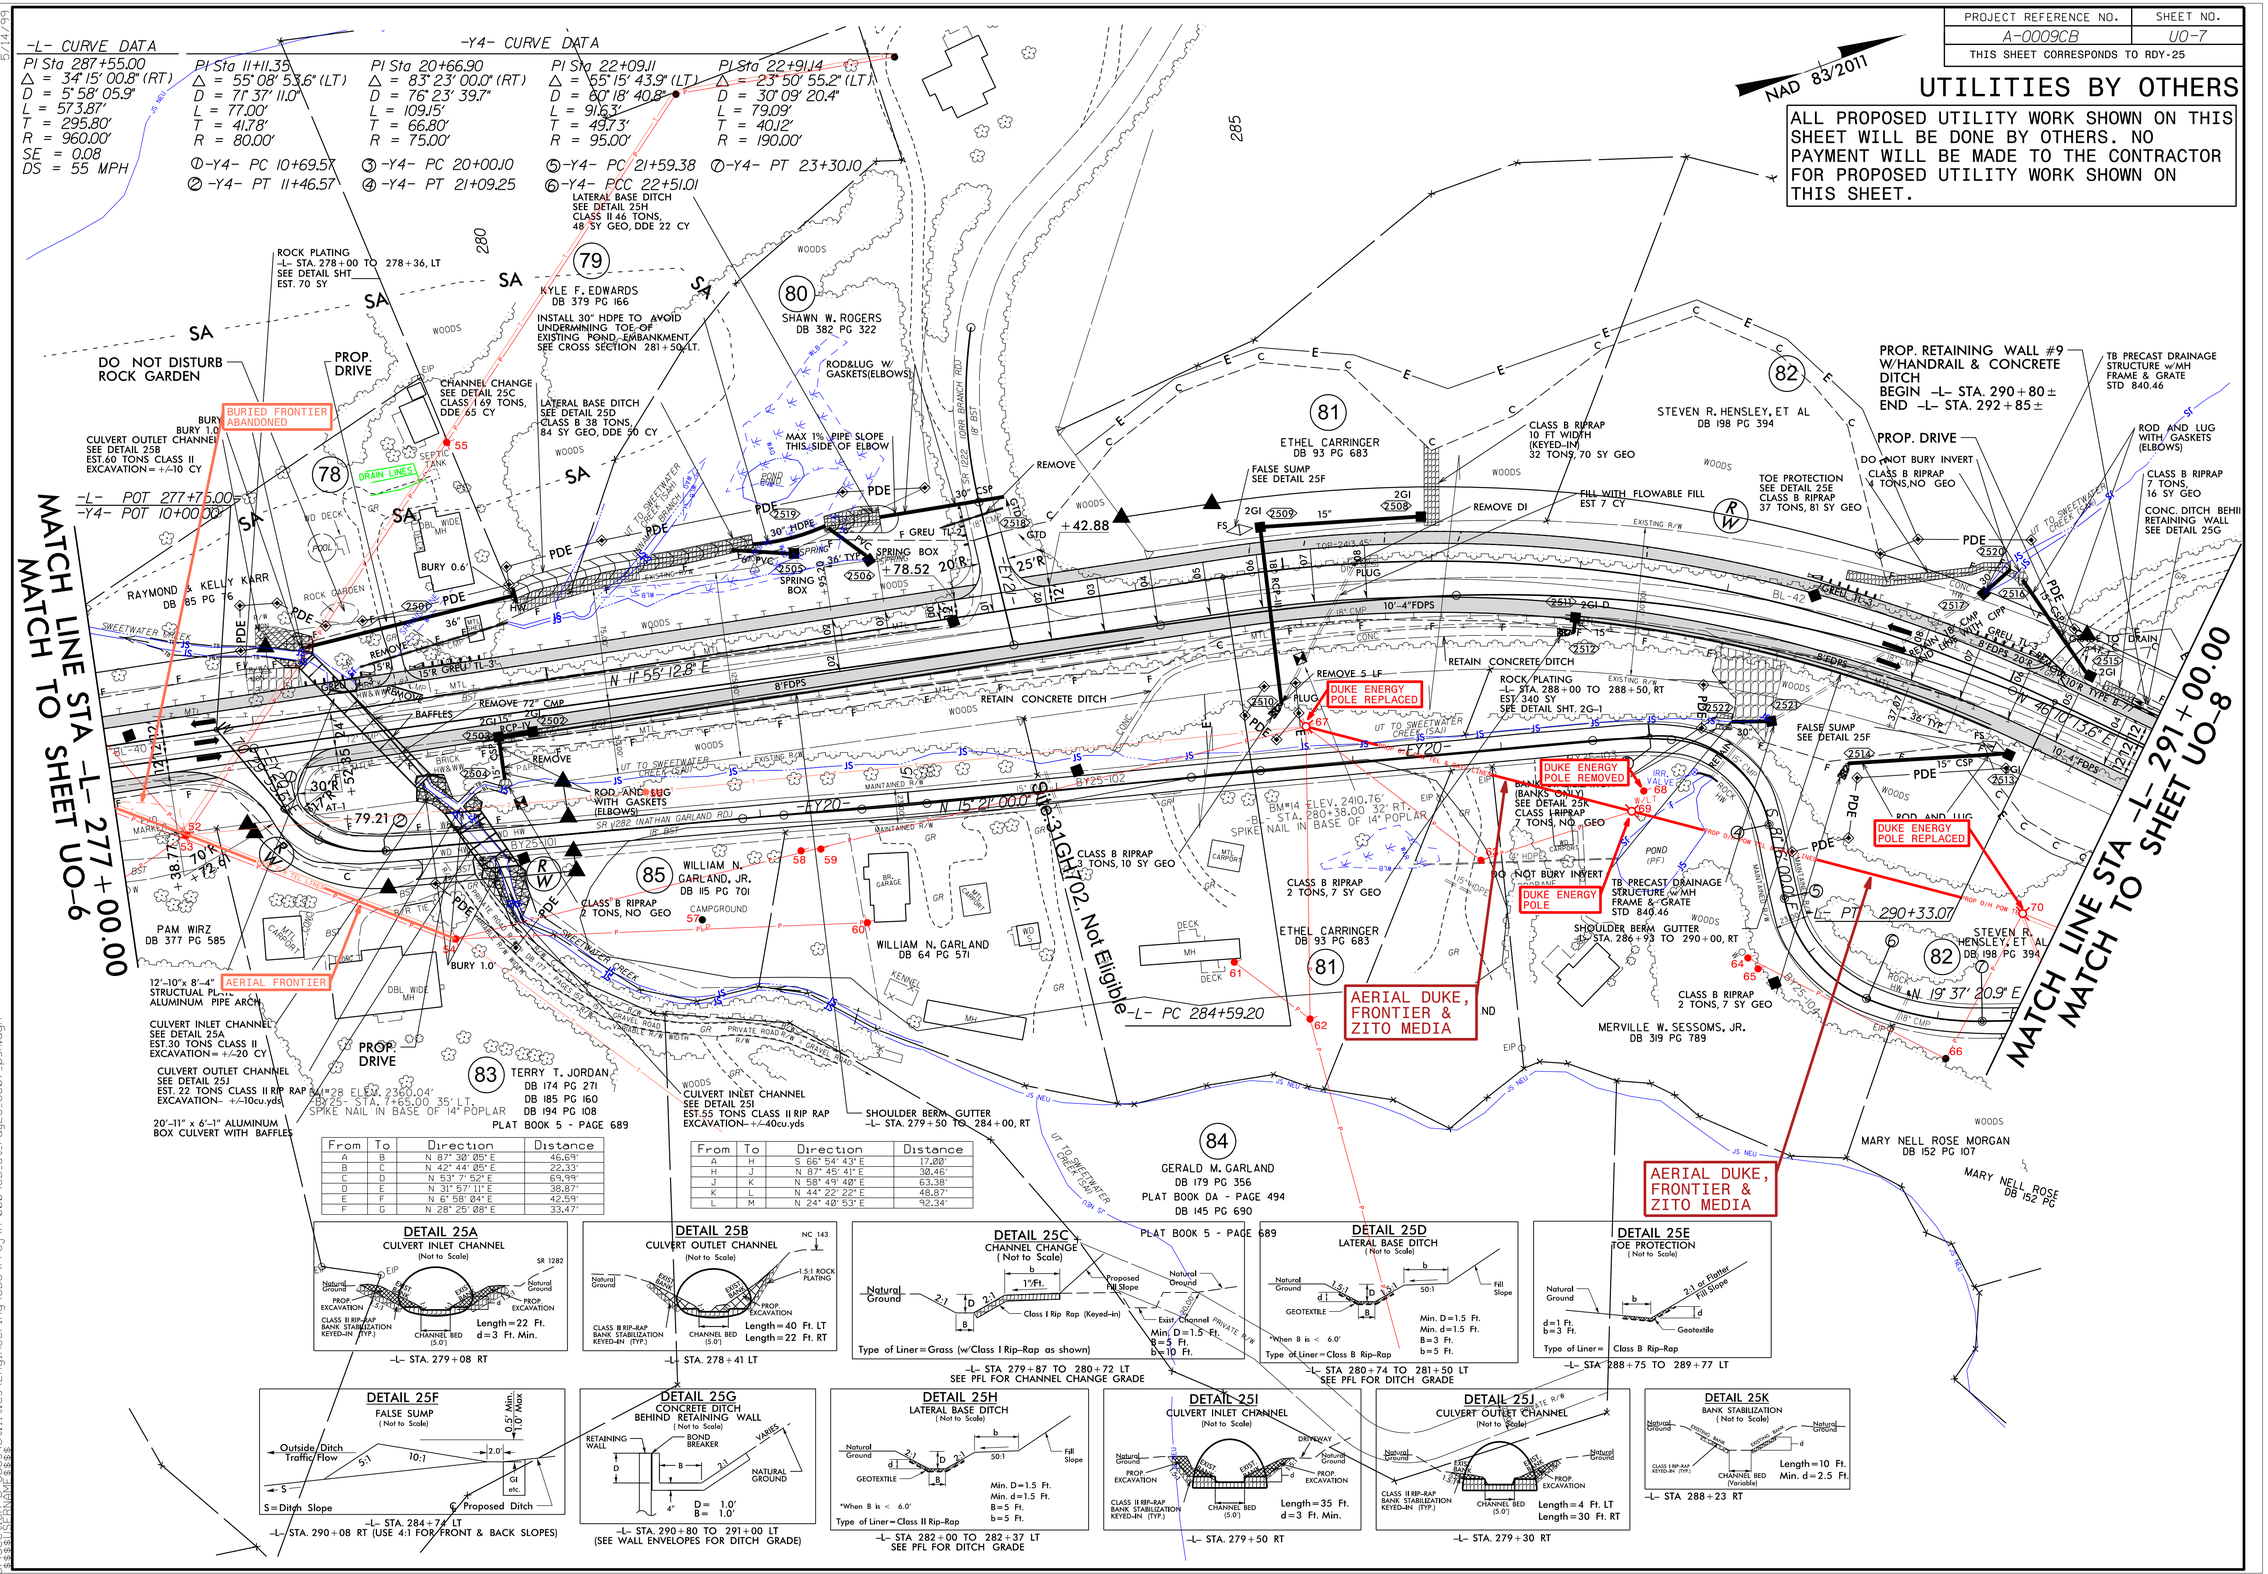

From	To	Direction	Distance
A	B	N 87° 30' 05" E	46.69'
B	C	N 42° 44' 05" E	22.33'
C	D	N 53° 7' 52" E	69.99'
D	E	N 31° 57' 11" E	38.87'
E	F	N 6° 58' 04" E	42.59'
F	G	N 28° 25' 08" E	33.47'

From	To	Direction	Distance
A	H	S 66° 54' 43" E	17.00'
H	J	N 87° 45' 41" E	30.46'
J	K	N 58° 49' 40" E	63.38'
K	L	N 44° 22' 22" E	48.87'
L	M	N 24° 40' 53" E	92.34'

5/14/99
02-JUN-2022 20:45
R:\Roadway\Proj\Utilities\Engineering\UB0\Proj\A-0009CB_ut_rdy25_U007.psh.dgn