DocuSign Envelope ID: E72669C5-9BCD-4EDC-B626-D62462232A7F

GEOTECHNICAL ENGINEER	ENGINEER
NORTH CAROLINA PROFESSIONAL SEAL 041986 ENGINEER D. MATTHEW BREWER DocuSigned by: D. Matthew Brewer 386129C0A4C1462... SIGNATURE DATE 7/15/2022	SIGNATURE DATE

DOCUMENT NOT CONSIDERED FINAL UNLESS ALL SIGNATURES COMPLETED

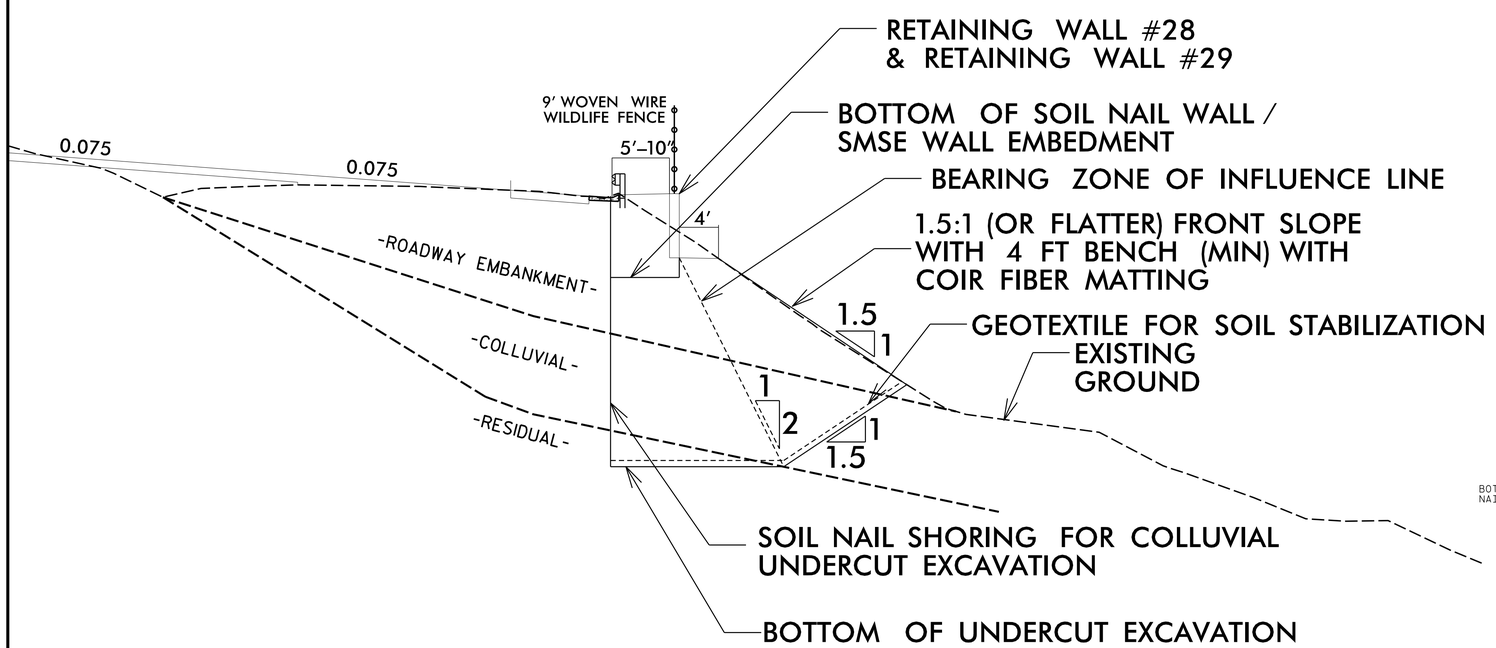

UNDERCUT EXCAVATION - TYPICAL SECTION - RETAINING WALL #28 & #29

NOT TO SCALE

RETAINING WALL # 28: STA. 388+62.19 -L- TO STA. 392+43.73 -L- &
RETAINING WALL #29: STA. 393+53.88 -L- TO STA. 395+90.00 -L-

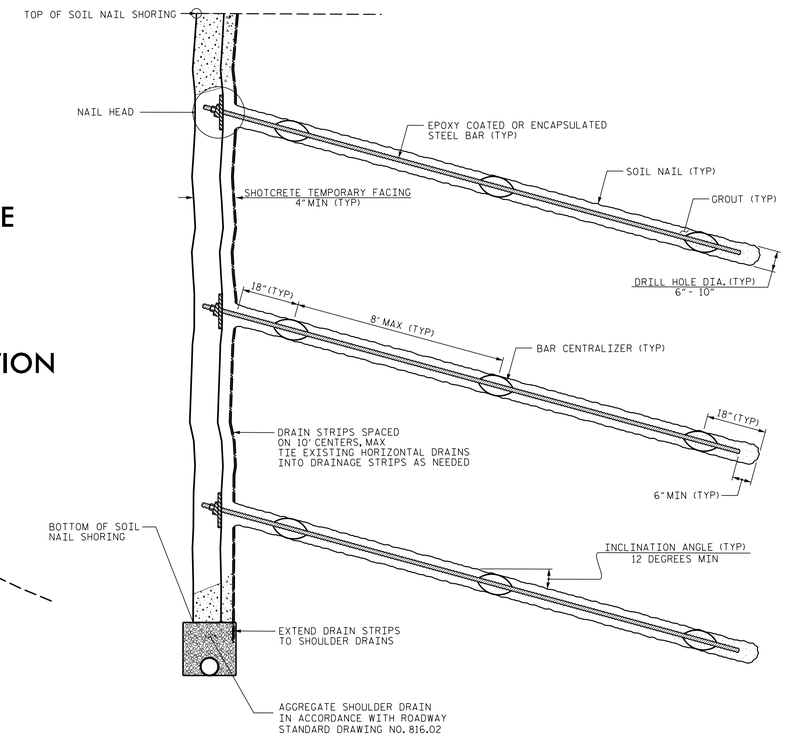

SOIL NAIL SHORING - TYPICAL SECTION

NOT TO SCALE

PROJECT NO.: A-0009CB

GRAHAM COUNTY

RETAINING WALL #28 STATION: -L-389+25, 47' RT TO 392+00, 39' RT

RETAINING WALL #29 STATION: -L- 393+90, 40' RT TO 395+90, 37' RT

SHEET 10 OF 10

Prepared in the Office of:

CAROLINAS GEOTECHNICAL GROUP
2400 CROWNPOINT EXECUTIVE DRIVE
SUITE 800
CHARLOTTE, NC 28227
(980) 339-8684

RETAINING WALL #28 AND #29
SOIL NAIL SHORING FOR
UNDERCUT EXCAVATION

PREPARED BY: DMB	DATE: 7/14/2022
REVIEWED BY: REK	DATE: 7/14/2022

REVISIONS

NO.	BY	DATE	NO.	BY	DATE
1			3		
2			4		

SHEET NO. W28_29 -10