PROJECT REFERENCE NO.	SHEET NO.
HI-0008	4

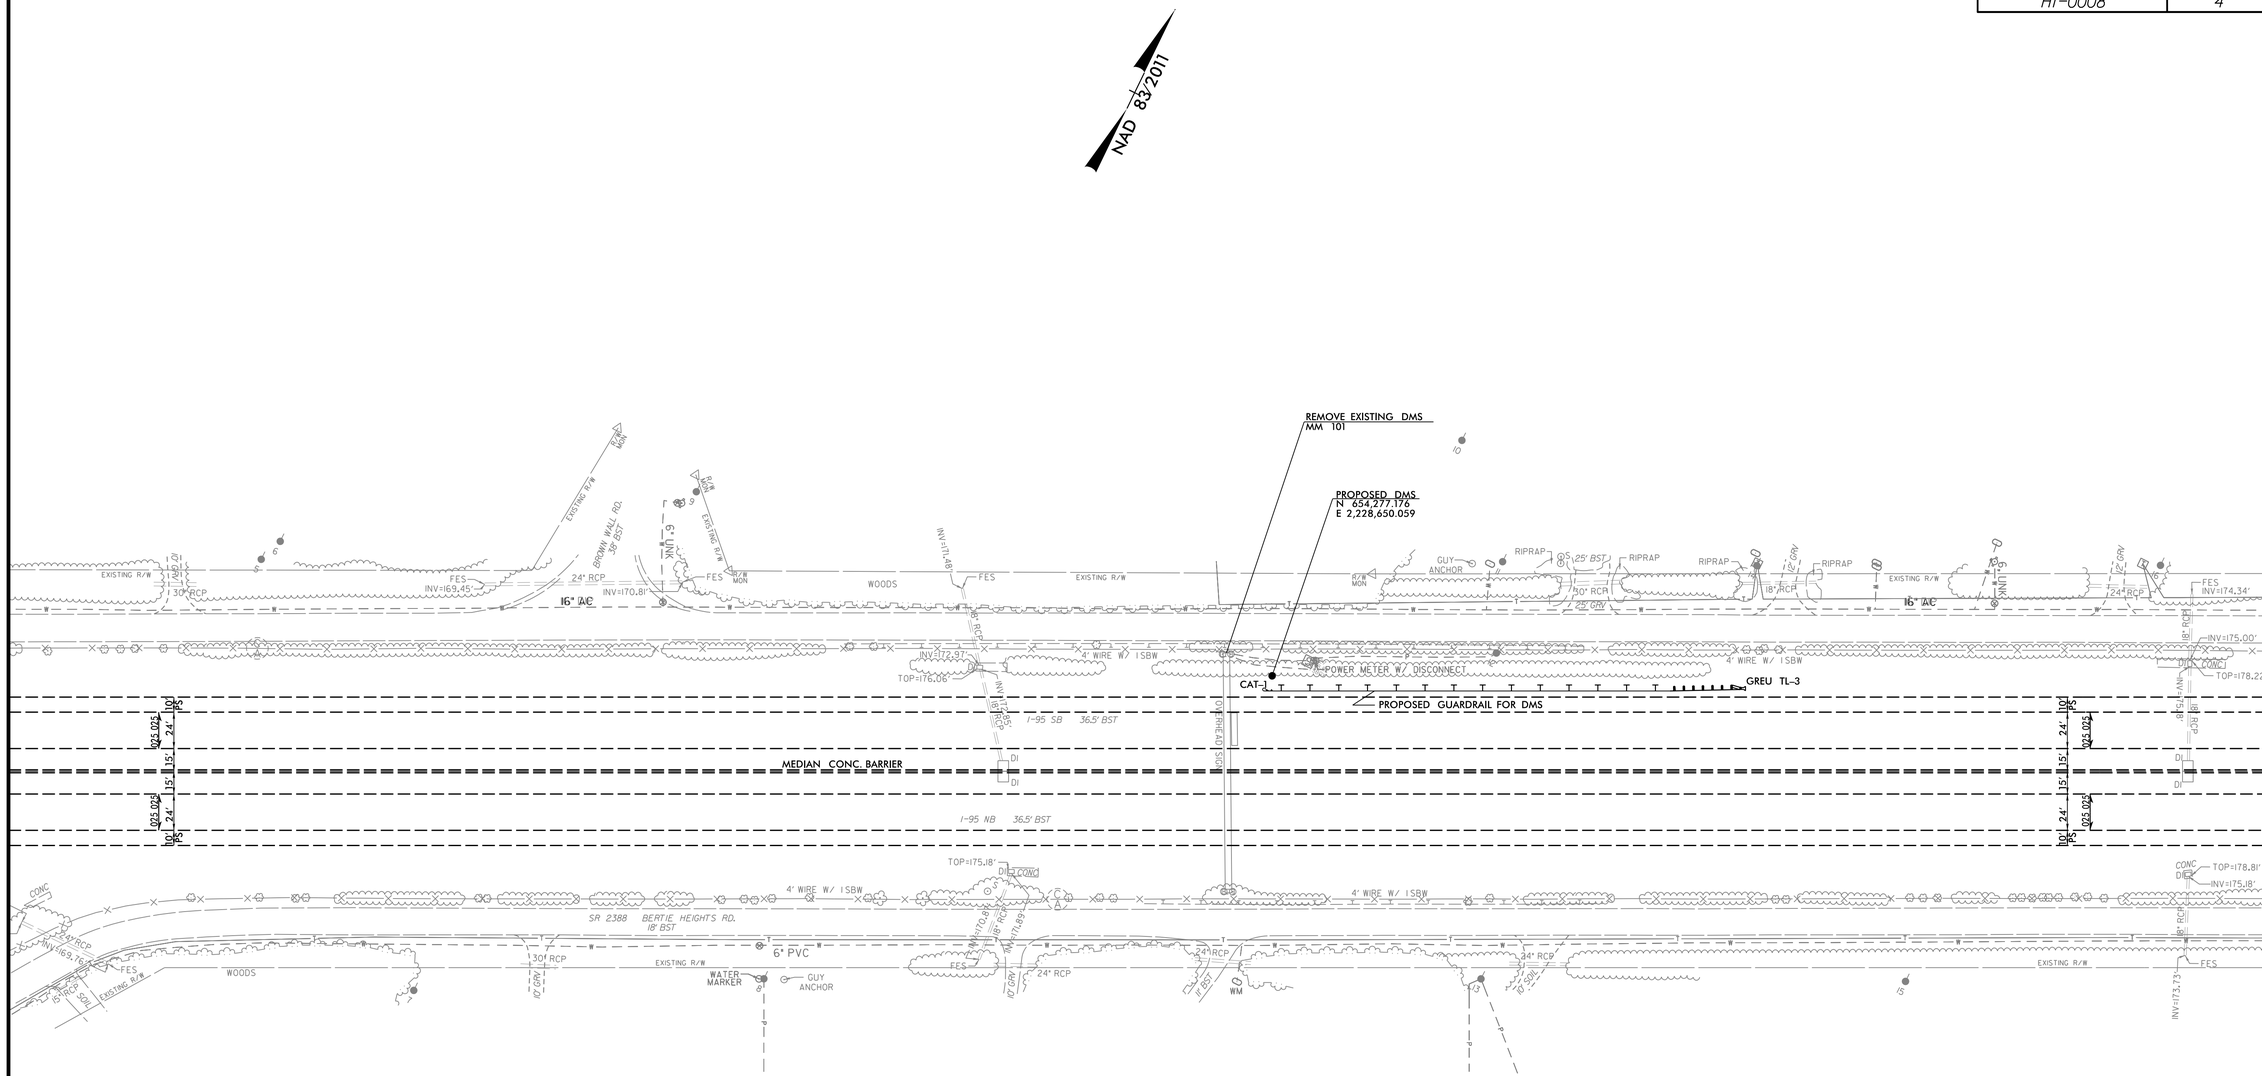

NOTE:

REFER TO ROADWAY STANDARD DRAWING 1101.03, SHEET 9 OF 9 OR SHEETS TMP-01 AND TMP-02 FOR MAINTENANCE OF TRAFFIC FOR DMS SIGN RELOCATION OPERATIONS.

9/3/2021
HI-0008_Rdy_psh04.dgn
USER Raleigh