DocuSign Envelope ID: 1425BAA0-65D3-425E-84EF-6056A41B7A03

PROJECT REFERENCE NO.	SHEET NO.
I-5987A	2N-1
R/W SHEET NO.	

NOISE QUALITY ENGINEER

7/13/2022

NORTH CAROLINA PROFESSIONAL SEAL 049150 ENGINEER

DocuSigned by:
Doug B. Gray
4E25F5AED0964514...

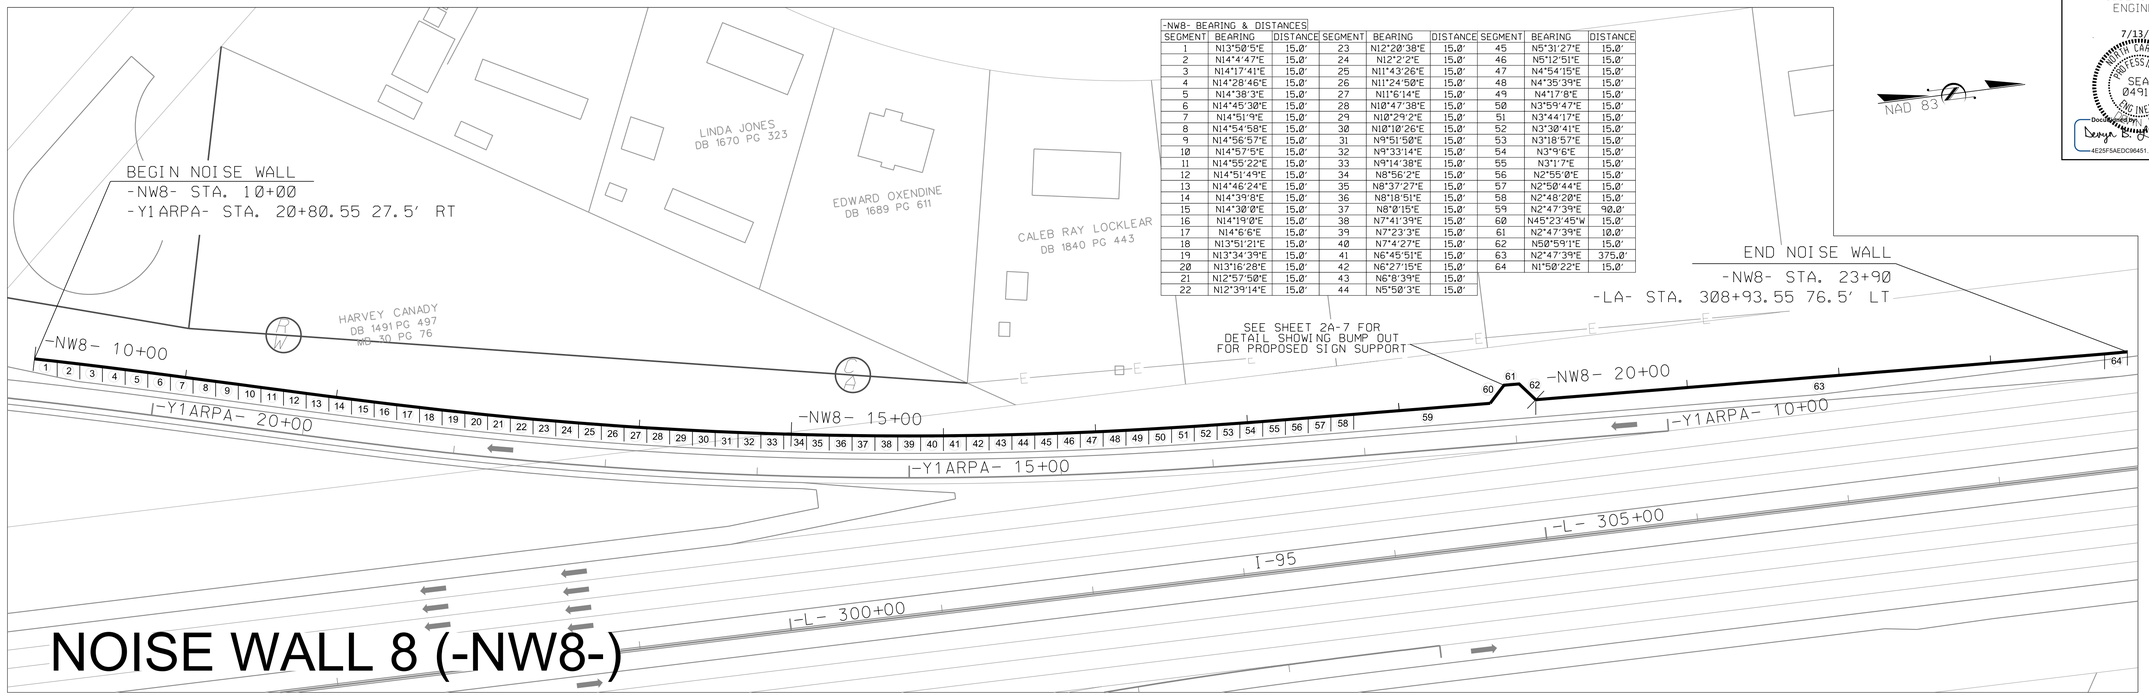

NOISE WALL 8 (-NW8-)

-NW8- BEARING & DISTANCES								
SEGMENT	BEARING	DISTANCE	SEGMENT	BEARING	DISTANCE	SEGMENT	BEARING	DISTANCE
1	N13°50'5"E	15.0'	23	N12°20'38"E	15.0'	45	N5°31'27"E	15.0'
2	N14°4'47"E	15.0'	24	N12°2'2"E	15.0'	46	N5°12'51"E	15.0'
3	N14°17'41"E	15.0'	25	N11°43'26"E	15.0'	47	N4°54'15"E	15.0'
4	N14°28'46"E	15.0'	26	N11°24'50"E	15.0'	48	N4°35'39"E	15.0'
5	N14°38'3"E	15.0'	27	N11°6'14"E	15.0'	49	N4°17'8"E	15.0'
6	N14°45'38"E	15.0'	28	N10°47'38"E	15.0'	50	N3°59'47"E	15.0'
7	N14°51'9"E	15.0'	29	N10°29'2"E	15.0'	51	N3°44'17"E	15.0'
8	N14°54'58"E	15.0'	30	N10°10'26"E	15.0'	52	N3°30'41"E	15.0'
9	N14°56'57"E	15.0'	31	N9°51'50"E	15.0'	53	N3°18'57"E	15.0'
10	N14°57'5"E	15.0'	32	N9°33'14"E	15.0'	54	N3°9'6"E	15.0'
11	N14°55'22"E	15.0'	33	N9°14'38"E	15.0'	55	N3°1'7"E	15.0'
12	N14°51'49"E	15.0'	34	N8°56'2"E	15.0'	56	N2°55'0"E	15.0'
13	N14°46'24"E	15.0'	35	N8°37'27"E	15.0'	57	N2°50'44"E	15.0'
14	N14°39'8"E	15.0'	36	N8°18'51"E	15.0'	58	N2°48'20"E	15.0'
15	N14°30'0"E	15.0'	37	N8°0'15"E	15.0'	59	N2°47'39"E	90.0'
16	N14°19'0"E	15.0'	38	N7°41'39"E	15.0'	60	N45°23'45"W	15.0'
17	N14°6'6"E	15.0'	39	N7°23'3"E	15.0'	61	N2°47'39"E	10.0'
18	N13°51'21"E	15.0'	40	N7°4'27"E	15.0'	62	N50°59'1"E	15.0'
19	N13°34'39"E	15.0'	41	N6°45'51"E	15.0'	63	N2°47'39"E	375.0'
20	N13°16'28"E	15.0'	42	N6°27'15"E	15.0'	64	N1°50'22"E	15.0'
21	N12°57'50"E	15.0'	43	N6°8'39"E	15.0'			
22	N12°39'14"E	15.0'	44	N5°50'3"E	15.0'			

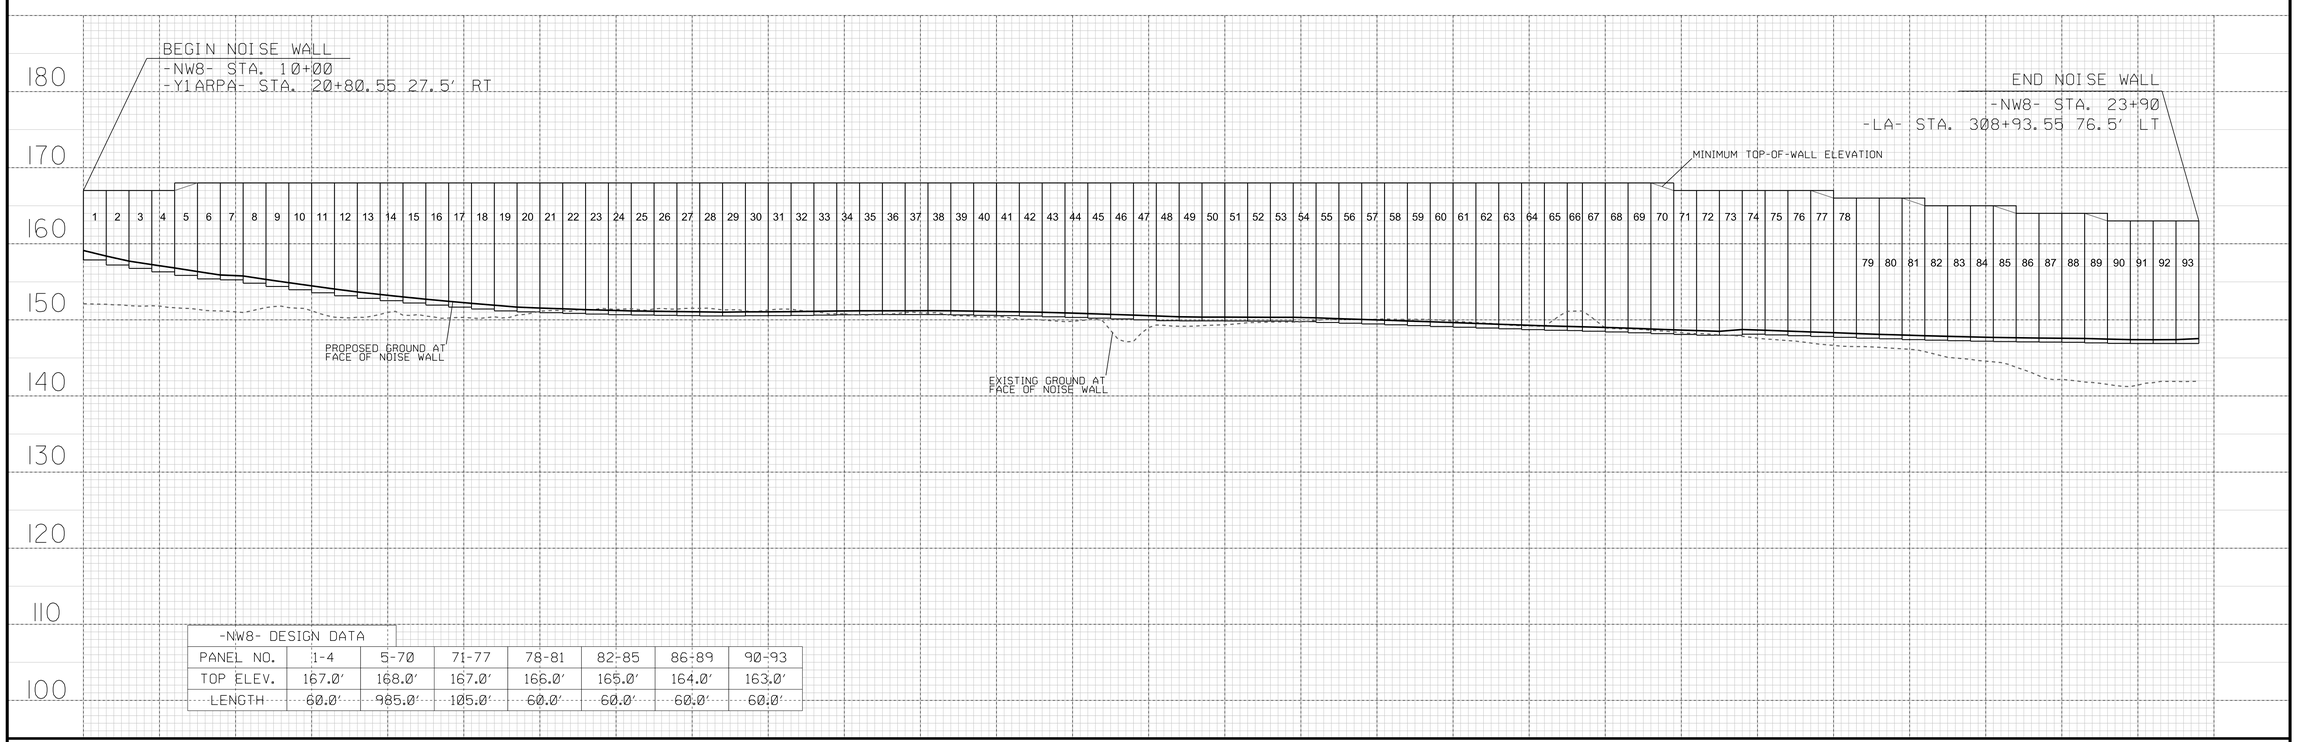

-NW8- DESIGN DATA							
PANEL NO.	1-4	5-70	71-77	78-81	82-85	86-89	90-93
TOP ELEV.	167.0'	168.0'	167.0'	166.0'	165.0'	164.0'	163.0'
LENGTH	60.0'	985.0'	105.0'	60.0'	60.0'	60.0'	60.0'