DocuSign Envelope ID: 7B5FAAE0-5A25-4162-B3D1-6BF0C4E7F0E7

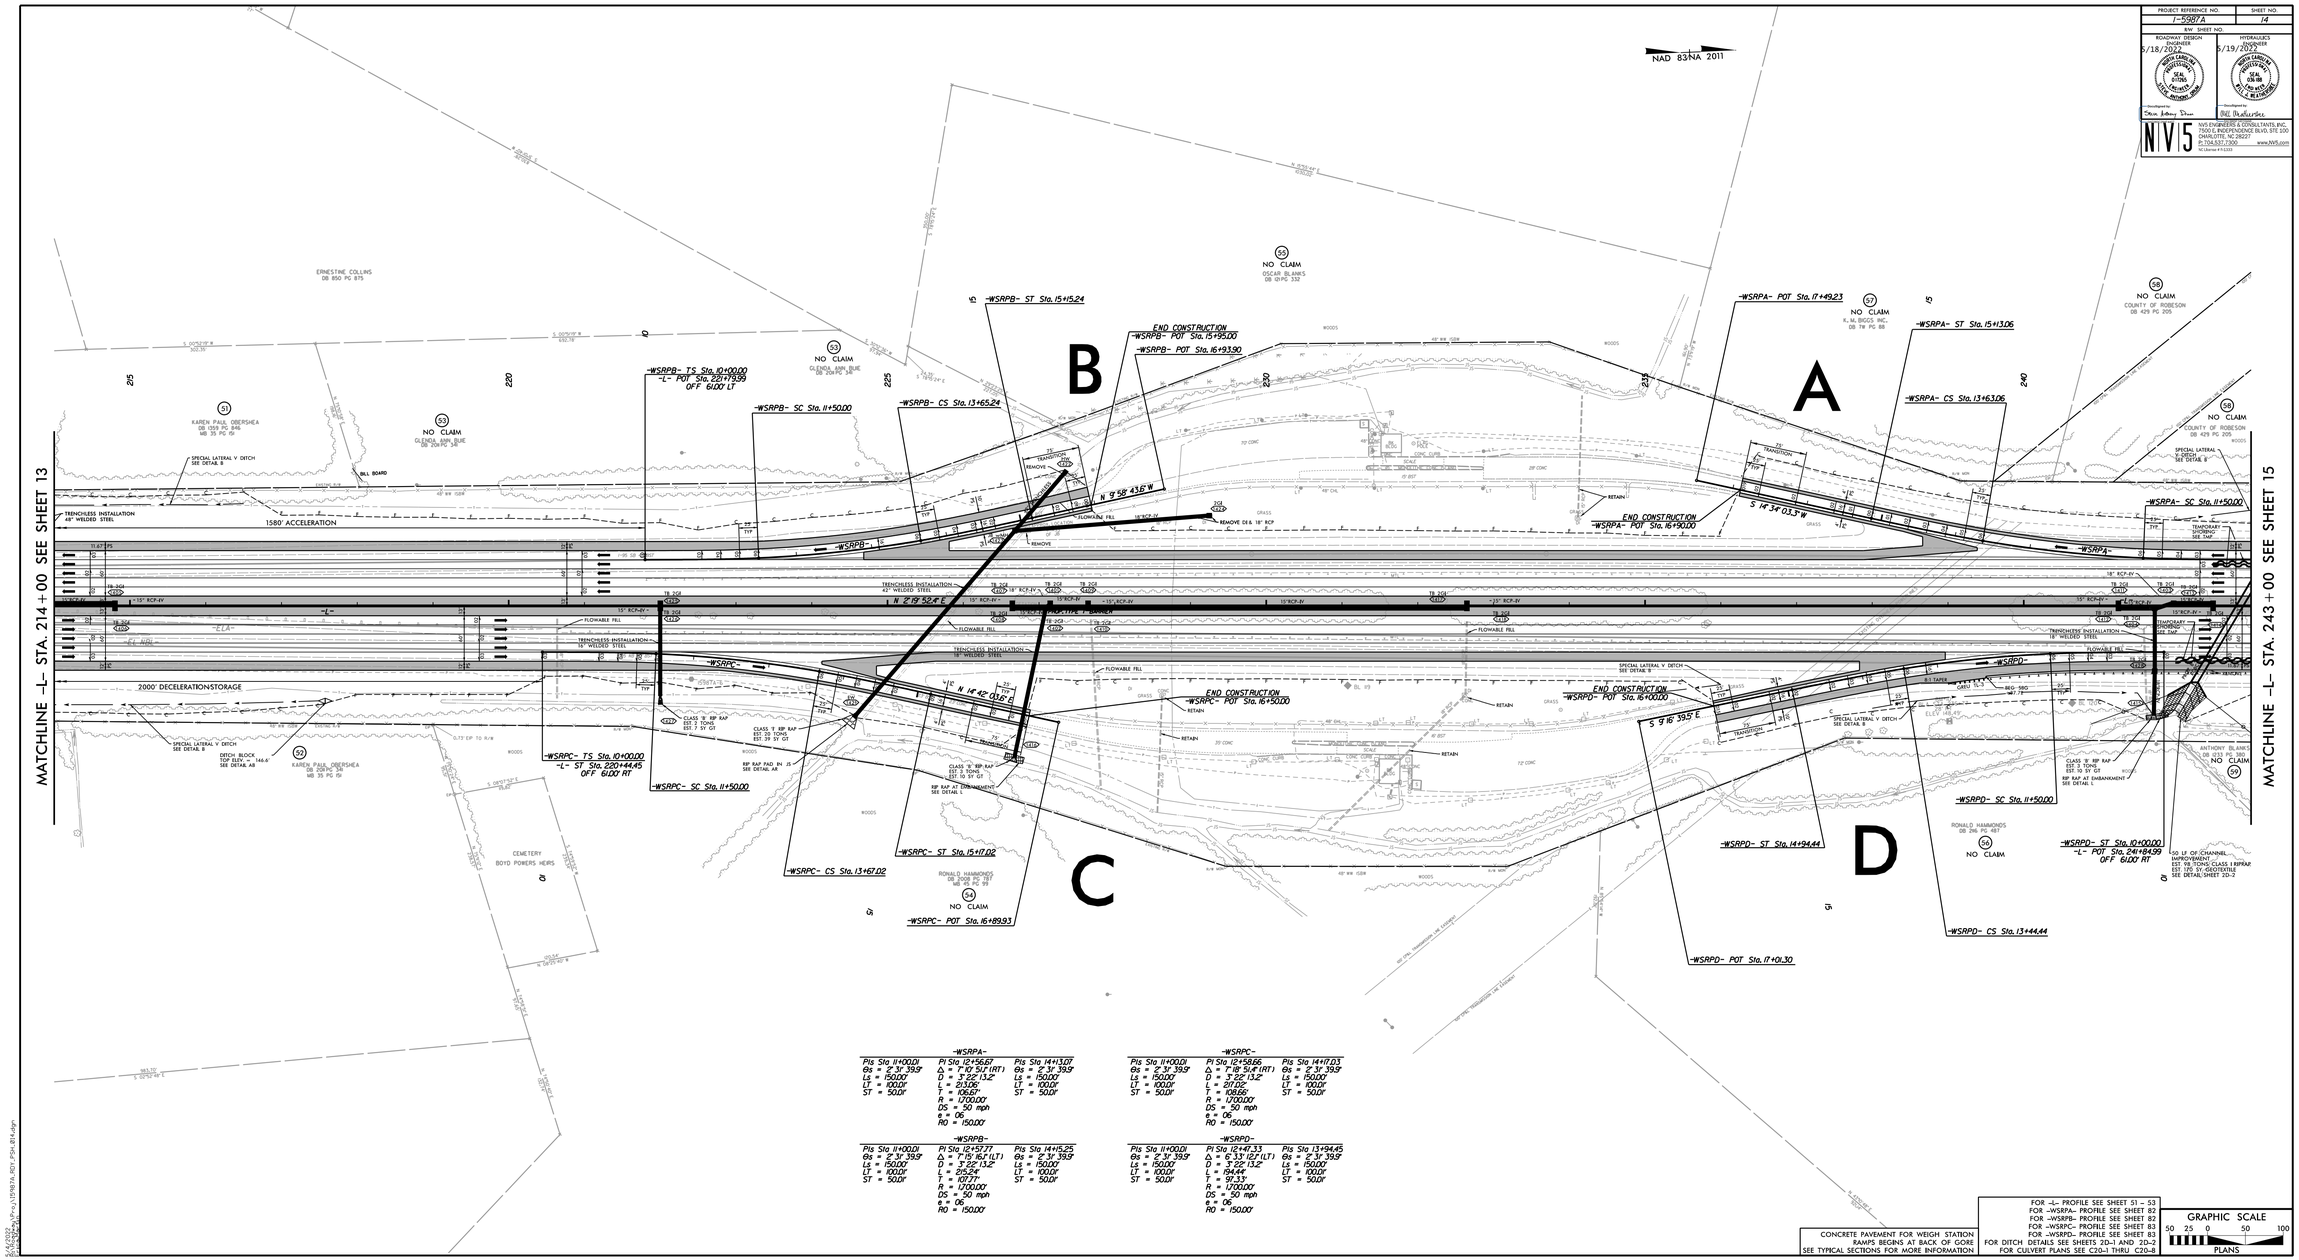


| PROJECT REFERENCE NO. | SHEET NO. |
|---|---|
| I-5987A | 14 |
| R/W SHEET NO. | |
| ROADWAY DESIGN ENGINEER | HYDRAULICS ENGINEER |
| 5/18/2022 | 5/19/2022 |

NVS ENGINEERS & CONSULTANTS, INC.
7500 E. INDEPENDENCE BLVD, STE 100
CHARLOTTE, NC 28227
P: 704.537.7300 www.NVS.com
NC License # F-1333

5/24/2022
\\nvs-fs01\Projects\I-5987A_RDY\PR-RPA.dgn