6/2/99

REVISIONS

PROJECT REFERENCE NO.	SHEET NO.
I-5987A	RW34A

Location and Surveys

NCDOT
LOCATION AND SURVEYS
DIVISION 6 FIELD OFFICE

PROJECT SURVEYOR

NORTH CAROLINA PROFESSIONAL SEAL L-4169 LAND SURVEYOR KEITH E. HONEYCUTT

DOCUMENT NOT CONSIDERED FINAL UNLESS ALL SIGNATURES COMPLETED

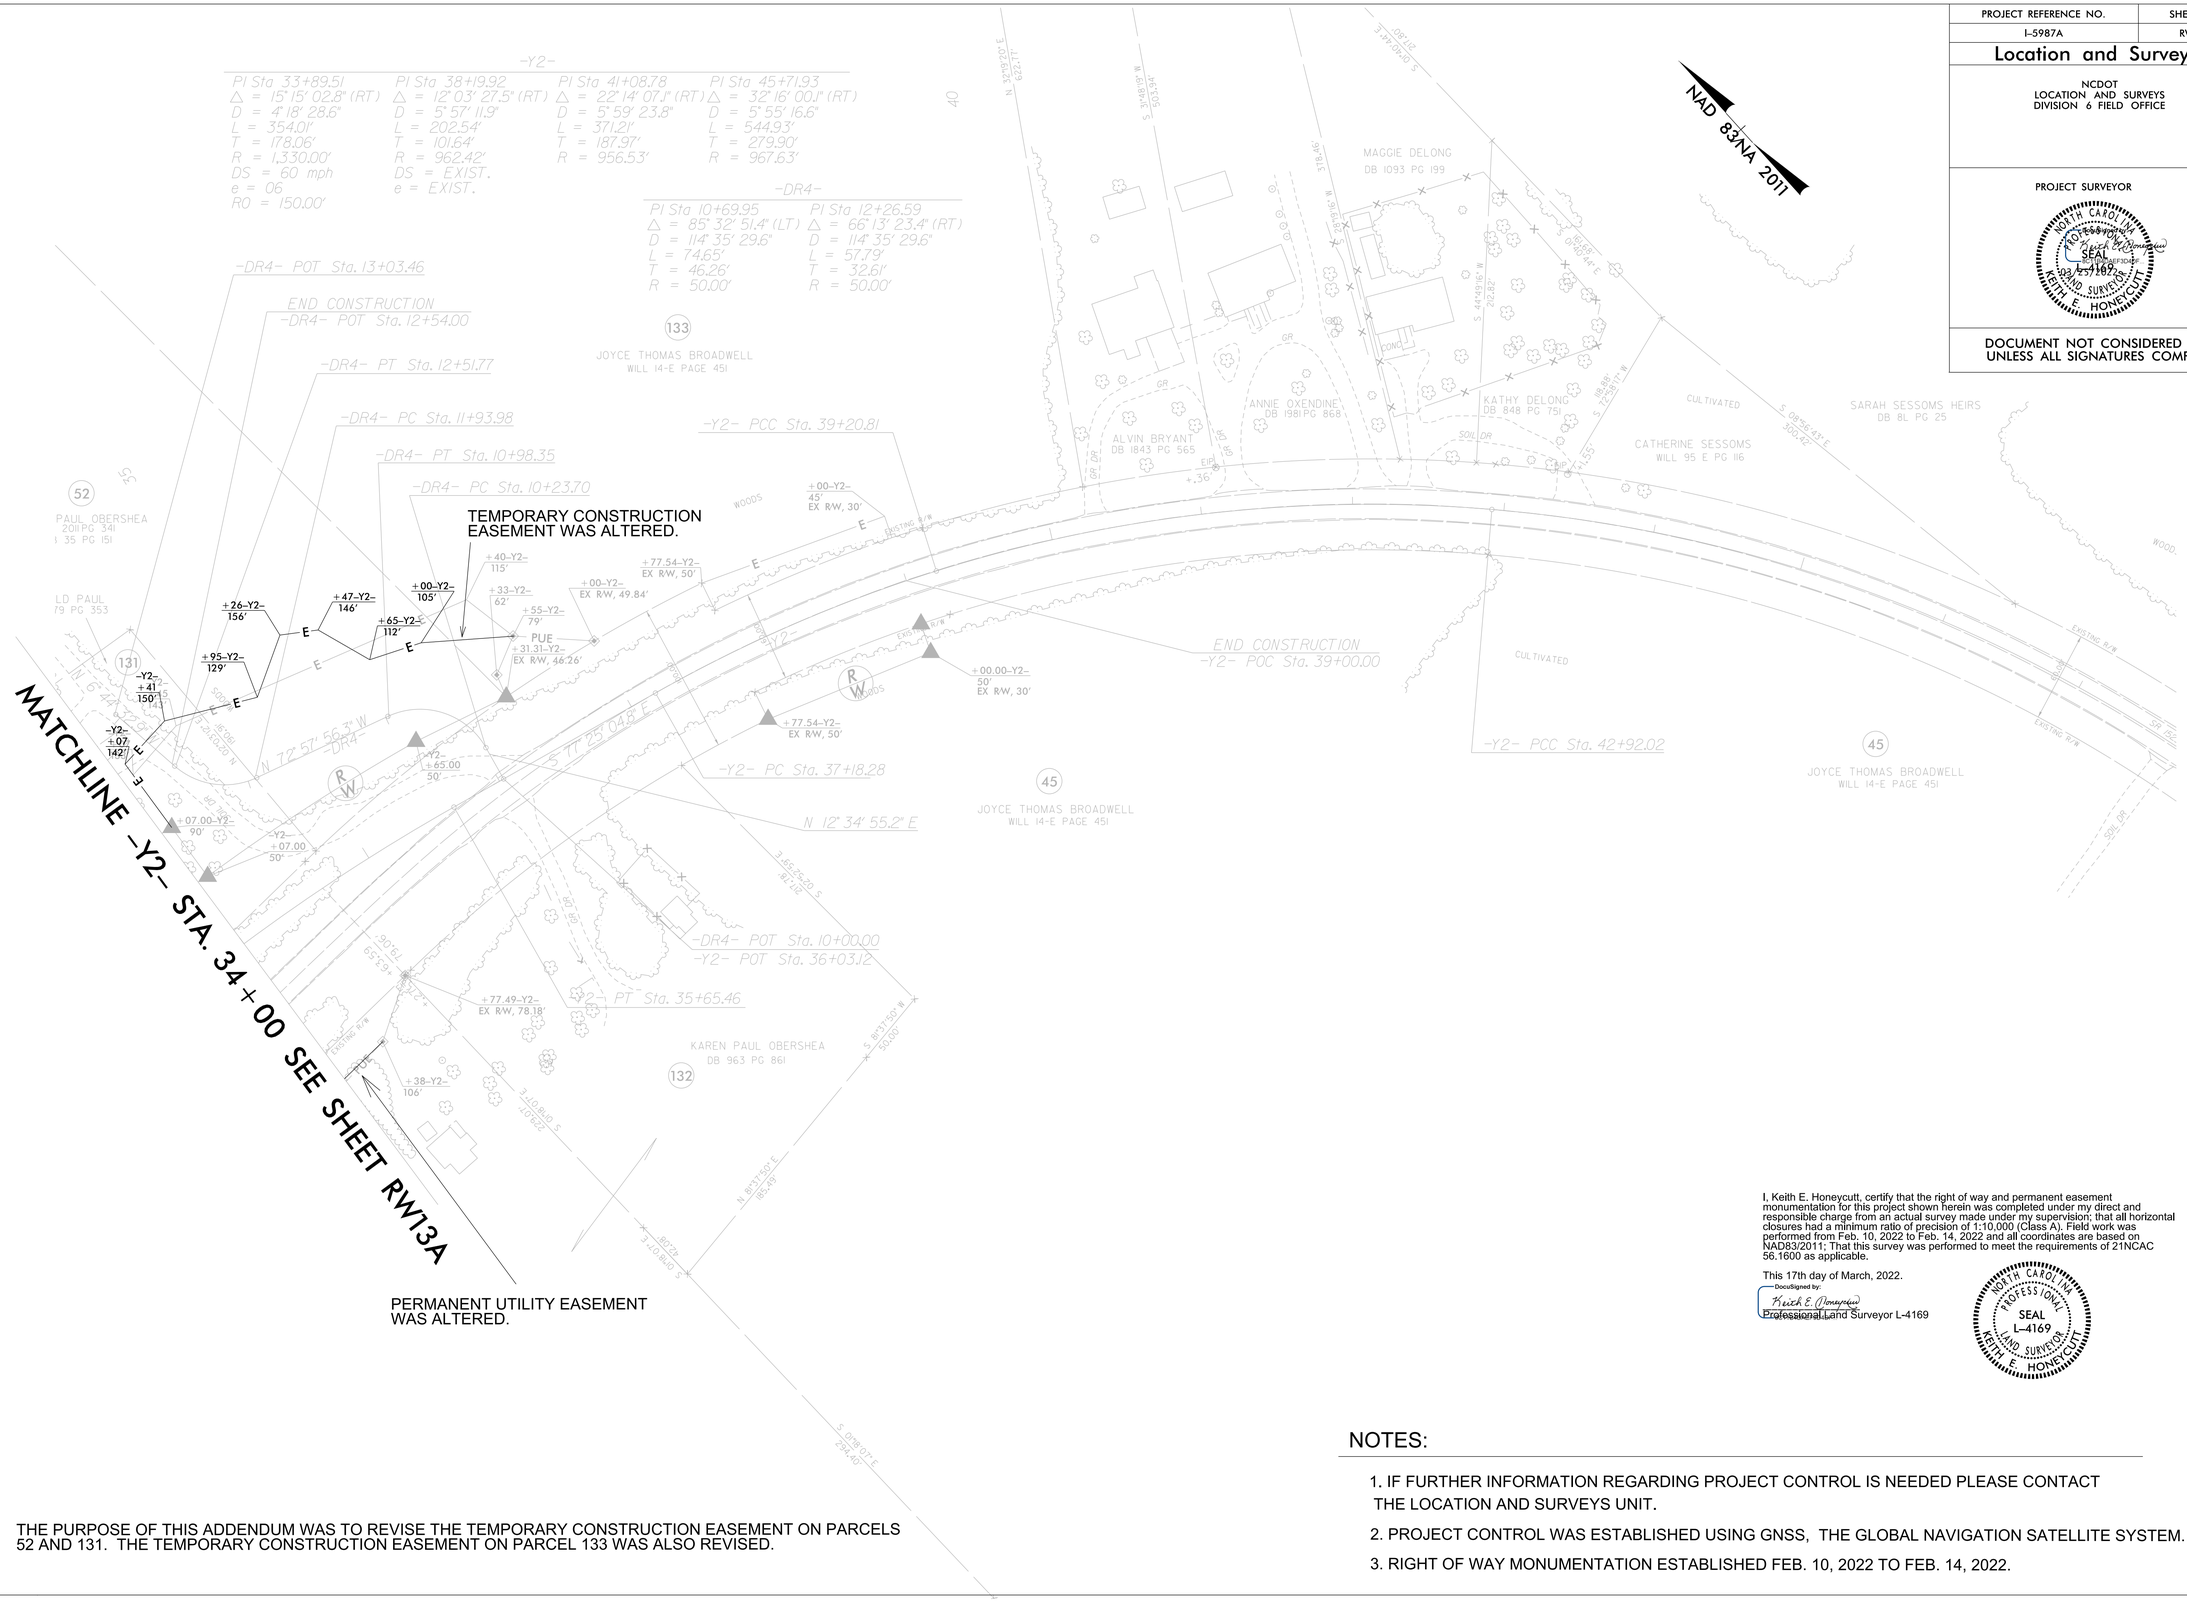

I, Keith E. Honeycutt, certify that the right of way and permanent easement monumentation for this project shown herein was completed under my direct and responsible charge from an actual survey made under my supervision; that all horizontal closures had a minimum ratio of precision of 1:10,000 (Class A). Field work was performed from Feb. 10, 2022 to Feb. 14, 2022 and all coordinates are based on NAD83/2011; That this survey was performed to meet the requirements of 21NCAC 56.1600 as applicable.

This 17th day of March, 2022.

DocuSigned by:
Keith E. Honeycutt
Professional Land Surveyor L-4169

NORTH CAROLINA PROFESSIONAL SEAL L-4169 LAND SURVEYOR KEITH E. HONEYCUTT

THE PURPOSE OF THIS ADDENDUM WAS TO REVISE THE TEMPORARY CONSTRUCTION EASEMENT ON PARCELS 52 AND 131. THE TEMPORARY CONSTRUCTION EASEMENT ON PARCEL 133 WAS ALSO REVISED.

NOTES:

1. IF FURTHER INFORMATION REGARDING PROJECT CONTROL IS NEEDED PLEASE CONTACT THE LOCATION AND SURVEYS UNIT.
2. PROJECT CONTROL WAS ESTABLISHED USING GNSS, THE GLOBAL NAVIGATION SATELLITE SYSTEM.
3. RIGHT OF WAY MONUMENTATION ESTABLISHED FEB. 10, 2022 TO FEB. 14, 2022.