DocuSign Envelope ID: 9783A626-407B-4478-8496-653688672B6B

PROJ. REFERENCE NO.	SHEET NO.
I-5987A	TMP-9

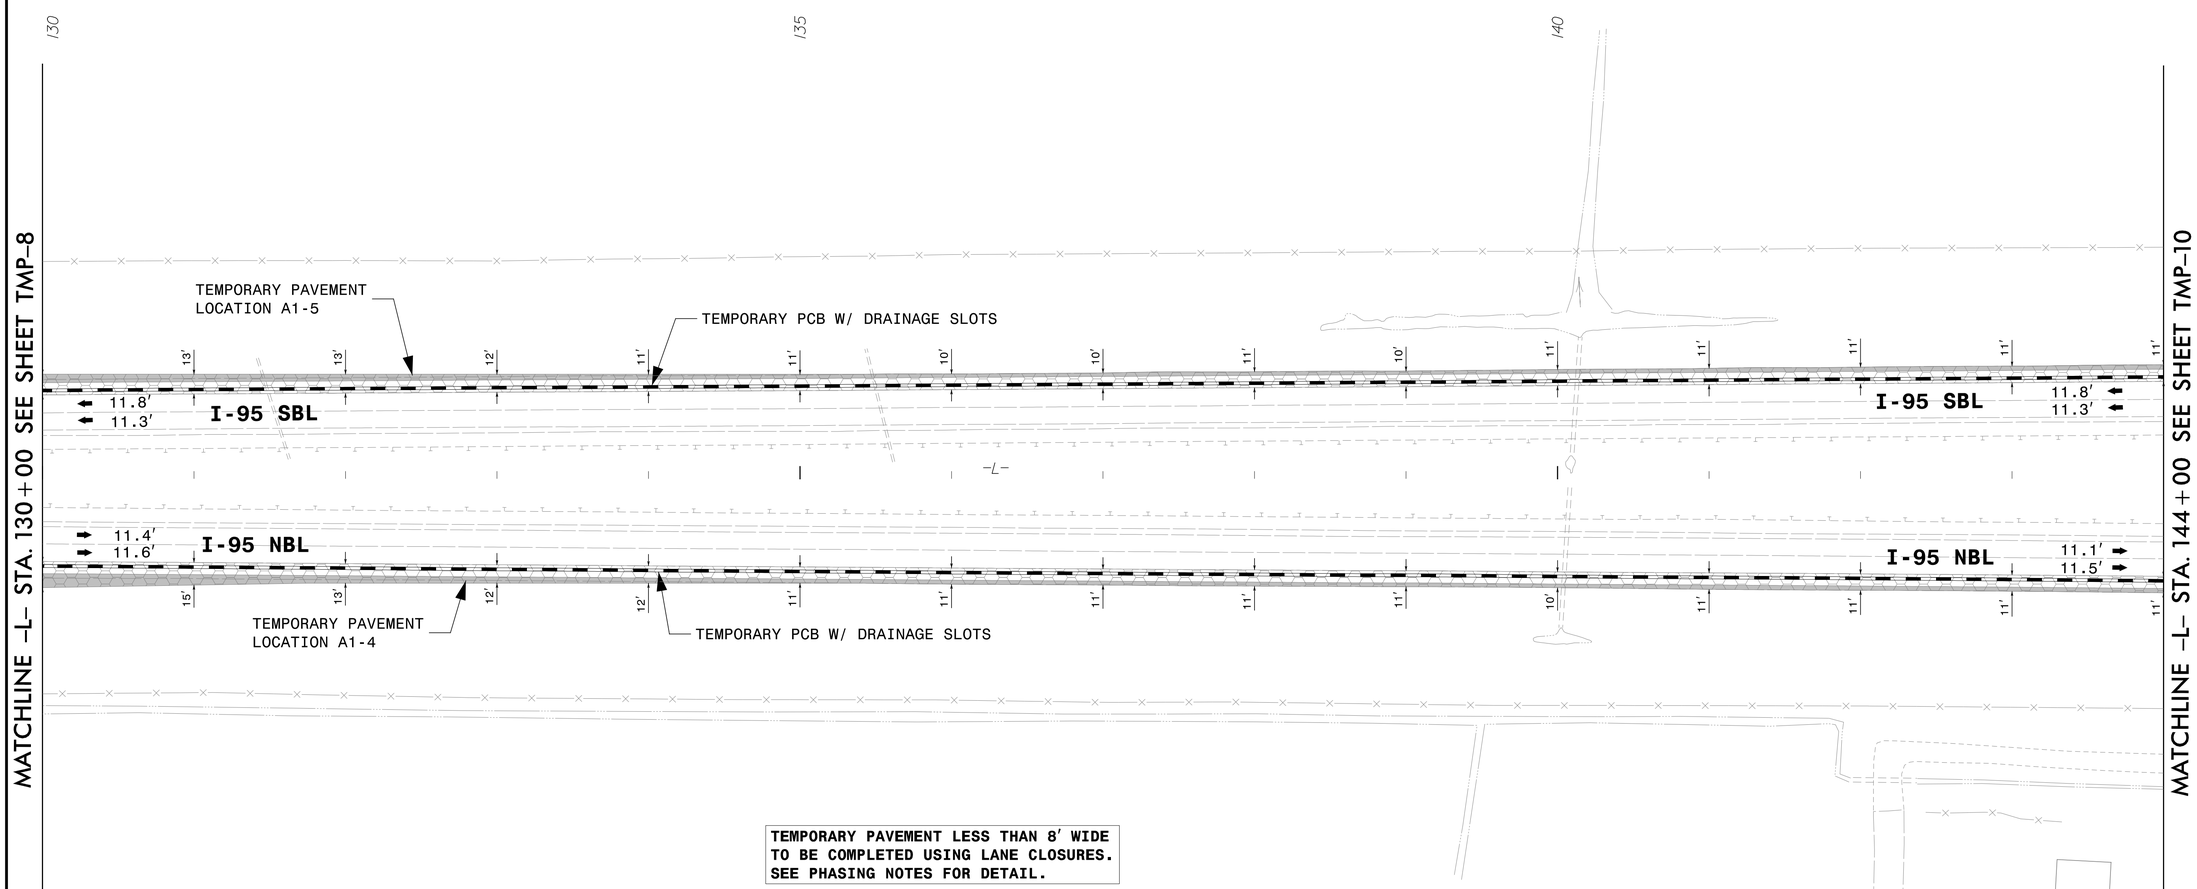

TEMPORARY PAVEMENT LESS THAN 8' WIDE TO BE COMPLETED USING LANE CLOSURES. SEE PHASING NOTES FOR DETAIL.

TEMPORARY PAVEMENT LOCATION A1-4 ON OUTSIDE SHOULDER OF NB I-95 ON -L- FROM STA 113+03+/- TO STA 145+50+/- FOR TEMPORARY TRAFFIC PATTERN (5,468 SY)	TEMPORARY PAVEMENT LOCATION A1-5 ON OUTSIDE SHOULDER OF SB I-95 ON -L- FROM STA 113+47+/- TO STA 145+50+/- FOR TEMPORARY TRAFFIC PATTERN (5,413 SY)

vhb
940 Main Campus Drive, Suite 500 Raleigh, NC 27606
NC License No. C-3705

APPROVED: _____

DATE: _____

NORTH CAROLINA PROFESSIONAL SEAL 031533 ENGINEER JOHN G. TOWNSEND

5/18/2022

DOCUMENT NOT CONSIDERED FINAL UNLESS ALL SIGNATURES COMPLETED

DIVISION OF HIGHWAYS · STATE OF NORTH CAROLINA · DEPARTMENT OF TRANSPORTATION · WORK ZONE TRAFFIC CONTROL

TEMPORARY TRAFFIC CONTROL PHASE I DETAIL

4/26/2022
R:\Traffic\TrafficControl\TCP\I5987a_tcp_secal_phase_I_psh009.dgn
User:jtownsend