DocuSign Envelope ID: 9783A626-407B-4478-8496-653688672B6B

PROJ. REFERENCE NO.	SHEET NO.
I-5987A	TMP-44

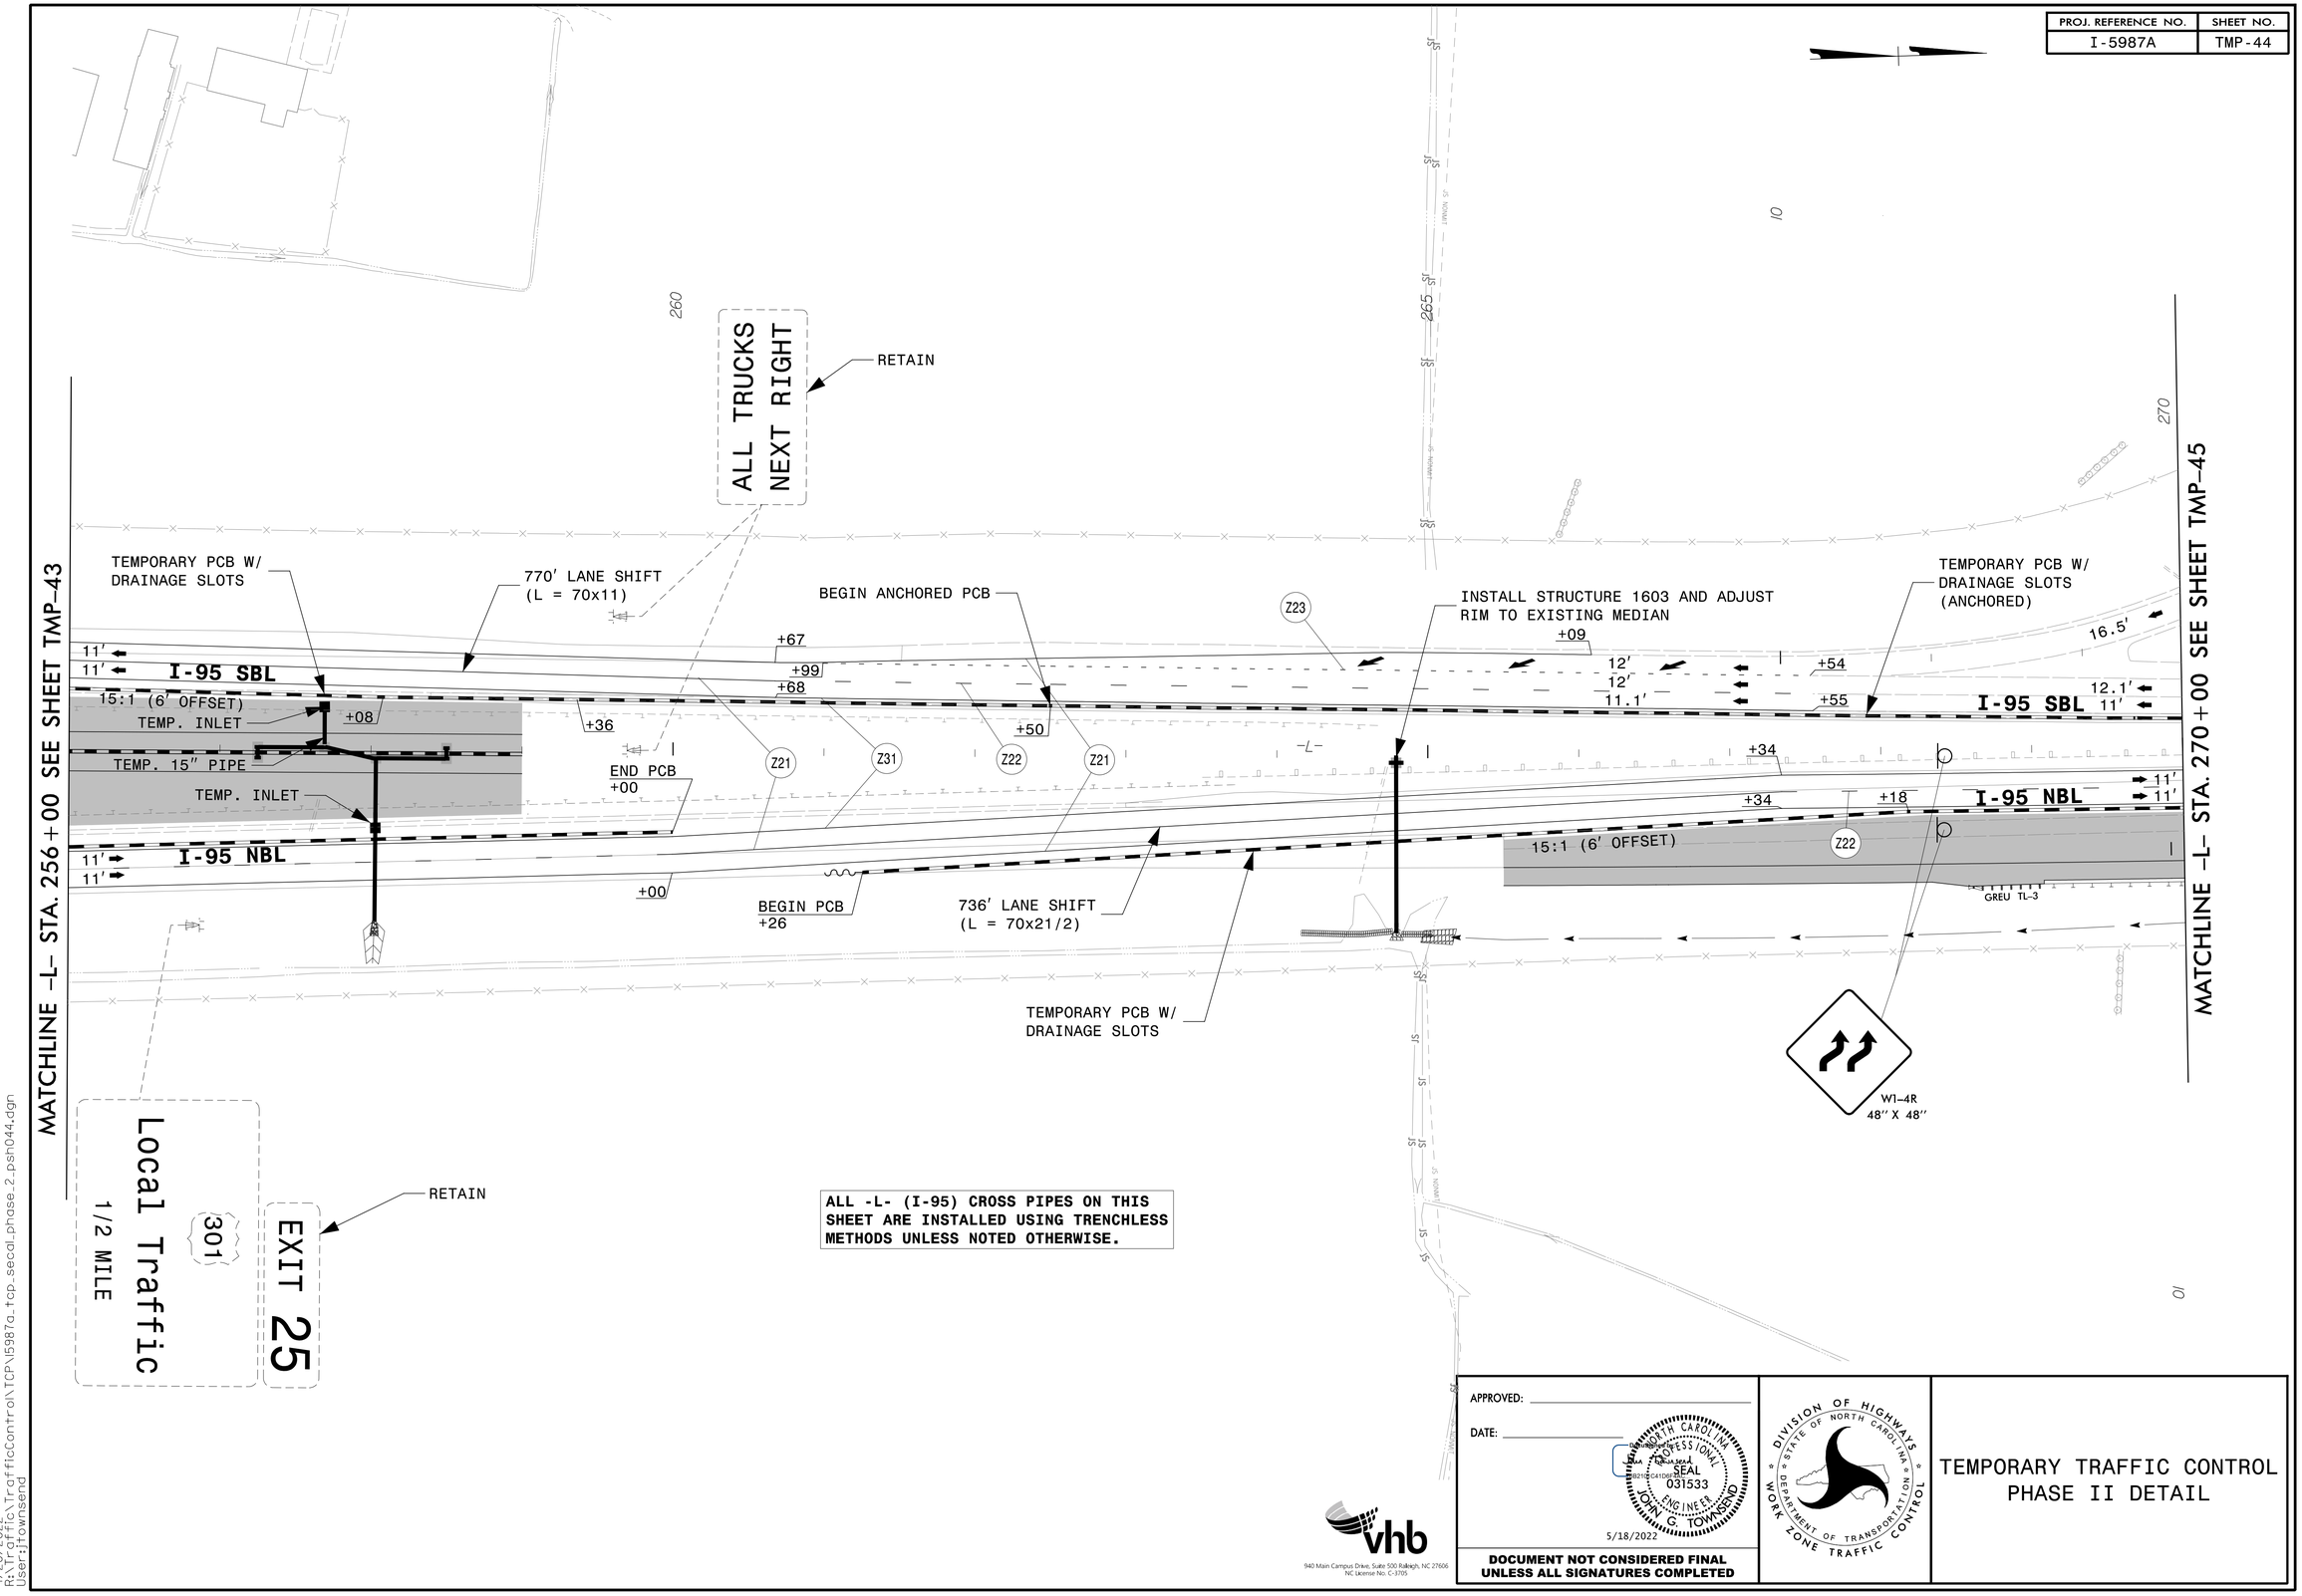

APPROVED: _____

DATE: _____

NORTH CAROLINA PROFESSIONAL SEAL 031533 ENGINEER JOHN G. TOWNSEND

5/18/2022

DOCUMENT NOT CONSIDERED FINAL UNLESS ALL SIGNATURES COMPLETED

DIVISION OF HIGHWAYS · STATE OF NORTH CAROLINA · DEPARTMENT OF TRANSPORTATION · WORK ZONE TRAFFIC CONTROL

TEMPORARY TRAFFIC CONTROL PHASE II DETAIL

vhb
940 Main Campus Drive, Suite 500 Raleigh, NC 27606
NC License No. C-3705

4/26/2022
R:\Traffic\TrafficControl\TCP\I5987a_tcp_secal_phase_2_psh044.dgn
User:jtownsend