DocuSign Envelope ID: 839CB75F-F5E5-483B-8245-F40184723CB4

PROJ. REFERENCE NO.	SHEET NO.
I-5987A	TMP-127

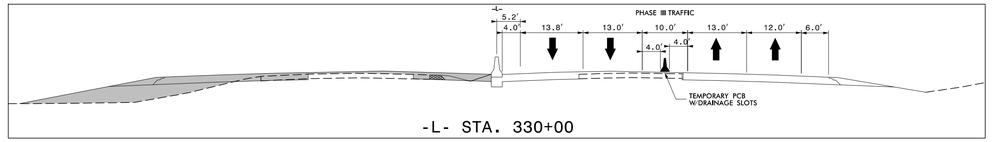

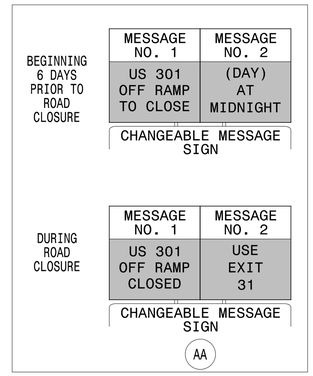

RELOCATE ONTO TEMPORARY SUPPORTS

REMOVE UPON COMPLETION OF THE TEMPORARY RAMP CONNECTION AND REINSTALL WITH THE CLOSURE OF THE TEMPORARY RAMP CONNECTION

INSTALL CHANGEABLE MESSAGE SIGN BEHIND PROPOSED MEDIAN BARRIER AND AT A HEIGHT SUCH THAT IT IS NOT BLOCKED BY PROPOSED MEDIAN BARRIER.

REMOVE UPON COMPLETION OF THE TEMPORARY RAMP CONNECTION AND REINSTALL WITH THE CLOSURE OF THE TEMPORARY RAMP CONNECTION

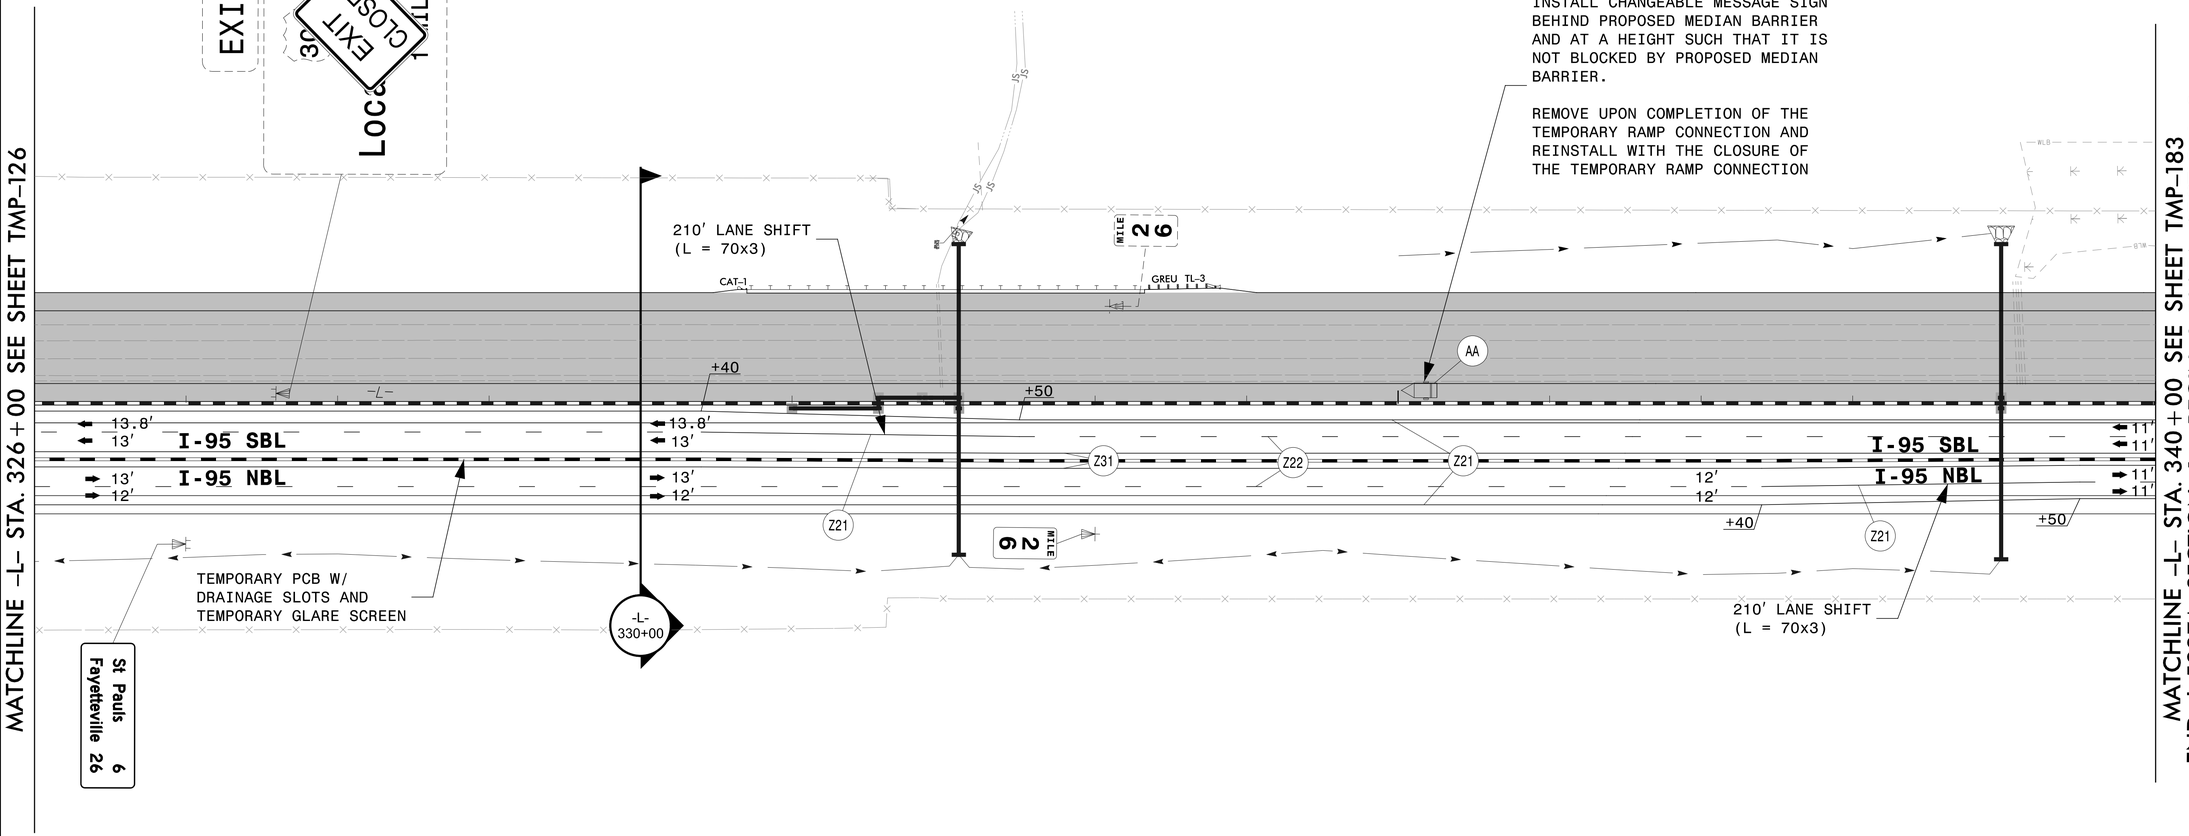

SHIFT/RELOCATE SIGNS LOCATED BEHIND PCB WITHIN THE WORK AREA AS NEEDED TO COMPLETE THE WORK AROUND THEM.

vhb
940 Main Campus Drive, Suite 500 Raleigh, NC 27606
NC License No. C-3705

APPROVED: _____

DATE: _____

NORTH CAROLINA PROFESSIONAL SEAL 031533 ENGINEER JOHN G. TOWNSEND
5/18/2022

DOCUMENT NOT CONSIDERED FINAL UNLESS ALL SIGNATURES COMPLETED

DIVISION OF HIGHWAYS · STATE OF NORTH CAROLINA · DEPARTMENT OF TRANSPORTATION · WORK ZONE TRAFFIC CONTROL

TEMPORARY TRAFFIC CONTROL PHASE III DETAIL

4/26/2022
R:\Traffic\TrafficControl\TCP\I5987a_tcp_secal_phase_3_psh127.dgn
User:jtownsend