PROJECT REFERENCE NO.	SHEET NO.
R-5607A	EC-17 (CONST.)1
R/W SHEET NO.	

NV5 ENGINEERS & CONSULTANTS, INC.
7500 E. INDEPENDENCE BLVD, STE 100
CHARLOTTE, NC 28227
P: 704.537.7300 www.NV5.com
NC License # F-1333

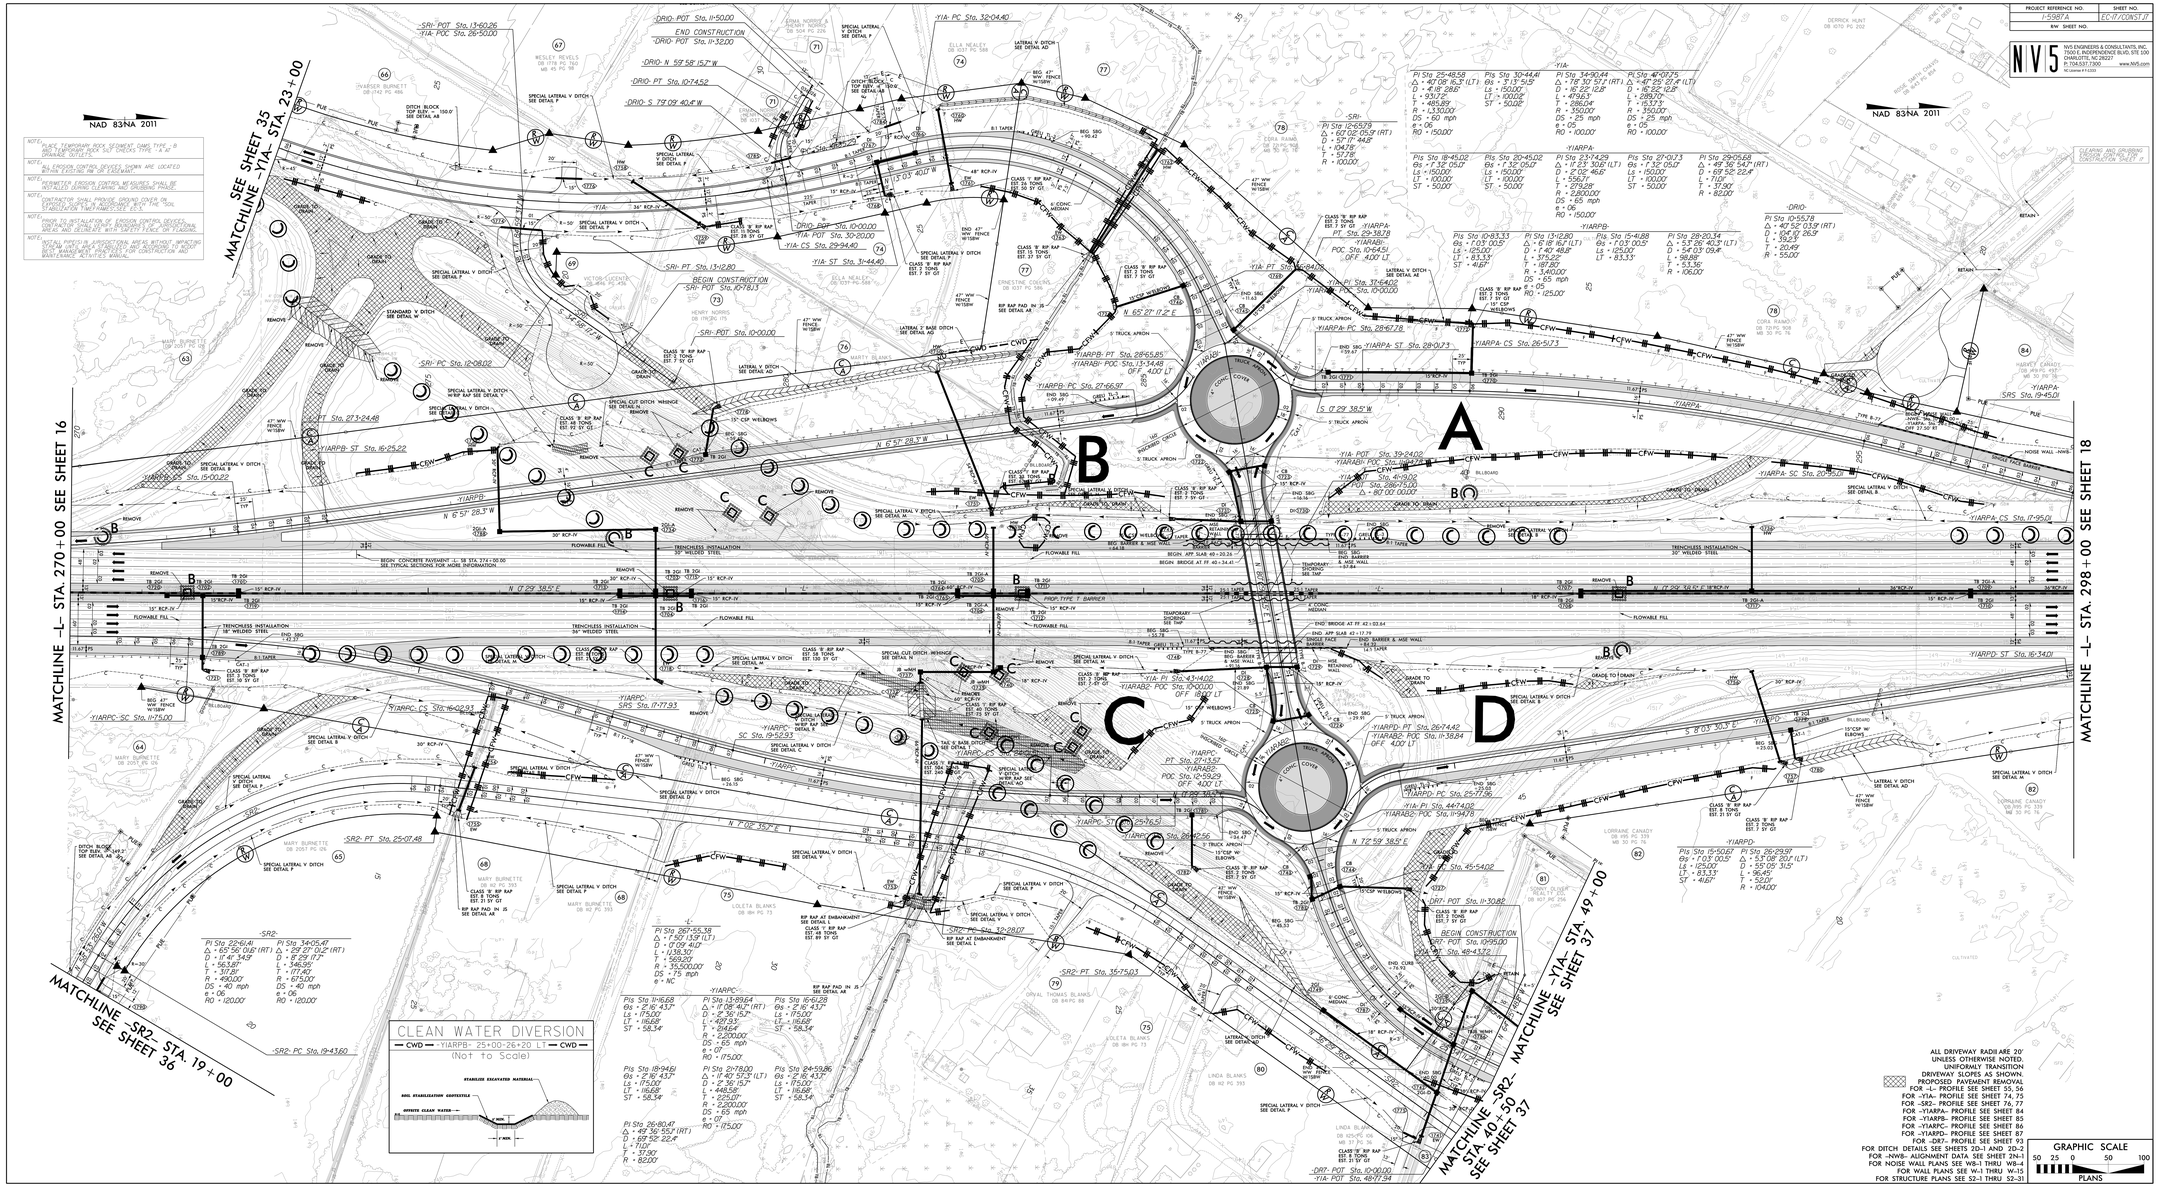

NOTES: PLACE TEMPORARY ROCK SEDIMENT DAMS TYPE - B AND TEMPORARY ROCK SILT CHECKS TYPE - A AT DRAINAGE OUTLETS.

NOTE: ALL EROSION CONTROL DEVICES SHOWN ARE LOCATED WITHIN EXISTING RIGHT OF WAY.

NOTE: PERIMETER EROSION CONTROL MEASURES SHALL BE INSTALLED PRIOR TO LAND DISTURBANCE.

NOTE: CONTRACTOR SHALL CLEAN ANY MUD, DIRT OR DEBRIS DEPOSITED ON PUBLIC STREETS AS DIRECTED BY THE ENGINEER.

NOTE: PRIOR TO INSTALLATION OF EROSION CONTROL DEVICES, CONTRACTOR SHALL CLEAR AND GRUB ONLY THE NECESSARY AREAS AND DESIGNATE WITH TEMPORARY FENCE OR FLAGGING.

NOTE: DISTURBANCE OUTSIDE THE AREAS WITHOUT IMPACTING WETLANDS OR WATERS IS NOT AUTHORIZED. ALL ACTIVITIES ASSOCIATED WITH THE PROJECT MUST OCCUR WITHIN THE DESIGNATED WORK AREA. DURING WORK ACTIVITIES WHICH

ALL DRIVEWAY RADII ARE 20' UNLESS OTHERWISE NOTED.
UNIFORMLY TRANSITION DRIVEWAY SLOPES AS SHOWN.
PROPOSED PAVEMENT REMOVAL
FOR -L- PROFILE SEE SHEET 55, 56
FOR -Y1A- PROFILE SEE SHEET 74, 75
FOR -SR2- PROFILE SEE SHEET 76, 77
FOR -Y1ARPA- PROFILE SEE SHEET 84
FOR -Y1ARPB- PROFILE SEE SHEET 85
FOR -Y1ARPC- PROFILE SEE SHEET 86
FOR -Y1ARPD- PROFILE SEE SHEET 87
FOR -DR7- PROFILE SEE SHEET 93
FOR DITCH DETAILS SEE SHEETS 2D-1 AND 2D-2
FOR -NW8- ALIGNMENT DATA SEE SHEET 2N-1
FOR NOISE WALL PLANS SEE WB-1 THRU WB-4
FOR WALL PLANS SEE W-1 THRU W-15
FOR STRUCTURE PLANS SEE S2-1 THRU S2-31