PROJECT REFERENCE NO.	SHEET NO.
I-5987A	EC-47/CONST.11
R/W SHEET NO.	

NV5 ENGINEERS & CONSULTANTS, INC.
7500 E. INDEPENDENCE BLVD, STE 100
CHARLOTTE, NC 28227
P: 704.537.7300 www.NV5.com
NC License # F-1333

NOTE: ALL EROSION CONTROL DEVICES SHOWN ARE LOCATED WITHIN EXISTING RW OR EASEMANT.

NOTE: CONTRACTOR SHALL PROVIDE GROUND COVER ON EXPOSED SLOPES IN ACCORDANCE WITH THE "SOIL STABILIZATION TIMEFRAMES", SEE EC-3.

NOTE: CONTRACTOR SHALL PROVIDE INLET PROTECTION FOR PARTIALLY INSTALLED STORM DRAINS. THIS MEASURE SHOULD BE INSTALLED AT THE END OF EACH WORKING DAY.

NOTE: CONTRACTOR SHALL MAINTAIN ALL DEVICES AS PROJECT IS BROUGHT UP TO GRADE.

NOTE: INSTALL MATTING FOR EROSION CONTROL IN ALL PROPOSED DITCH LINES EXCCEPT WHERE PERMANENT LINERS ARE SPECIFIED ON THE PLANS OR DIRECTED OTHERWISE BY THE ENGINEER.

NOTE: UTILIZE FABRIC INSERT INLET PROTECTION DEVICES IN LIEU OF ROCK INLET SEDIMENT TRAPS TYPE-C, AS DIRECTED, TO AVOID IMPOUNDMENT OF RUNOFF IN ROADWAY OPEN TO TRAFFIC.

-L-

PIs Sta 172+62.41	PI Sta 180+96.63
Θs = 0° 44' 38.8"	Δ = 11° 23' 06.4" (LT)
Ls = 200.00'	D = 0° 44' 38.8"
LT = 133.33'	L = 1,530.05'
ST = 66.67'	T = 767.55'
	R = 7,700.00'
	DS = 75 mph
	e = 04
	RO = 200.00'

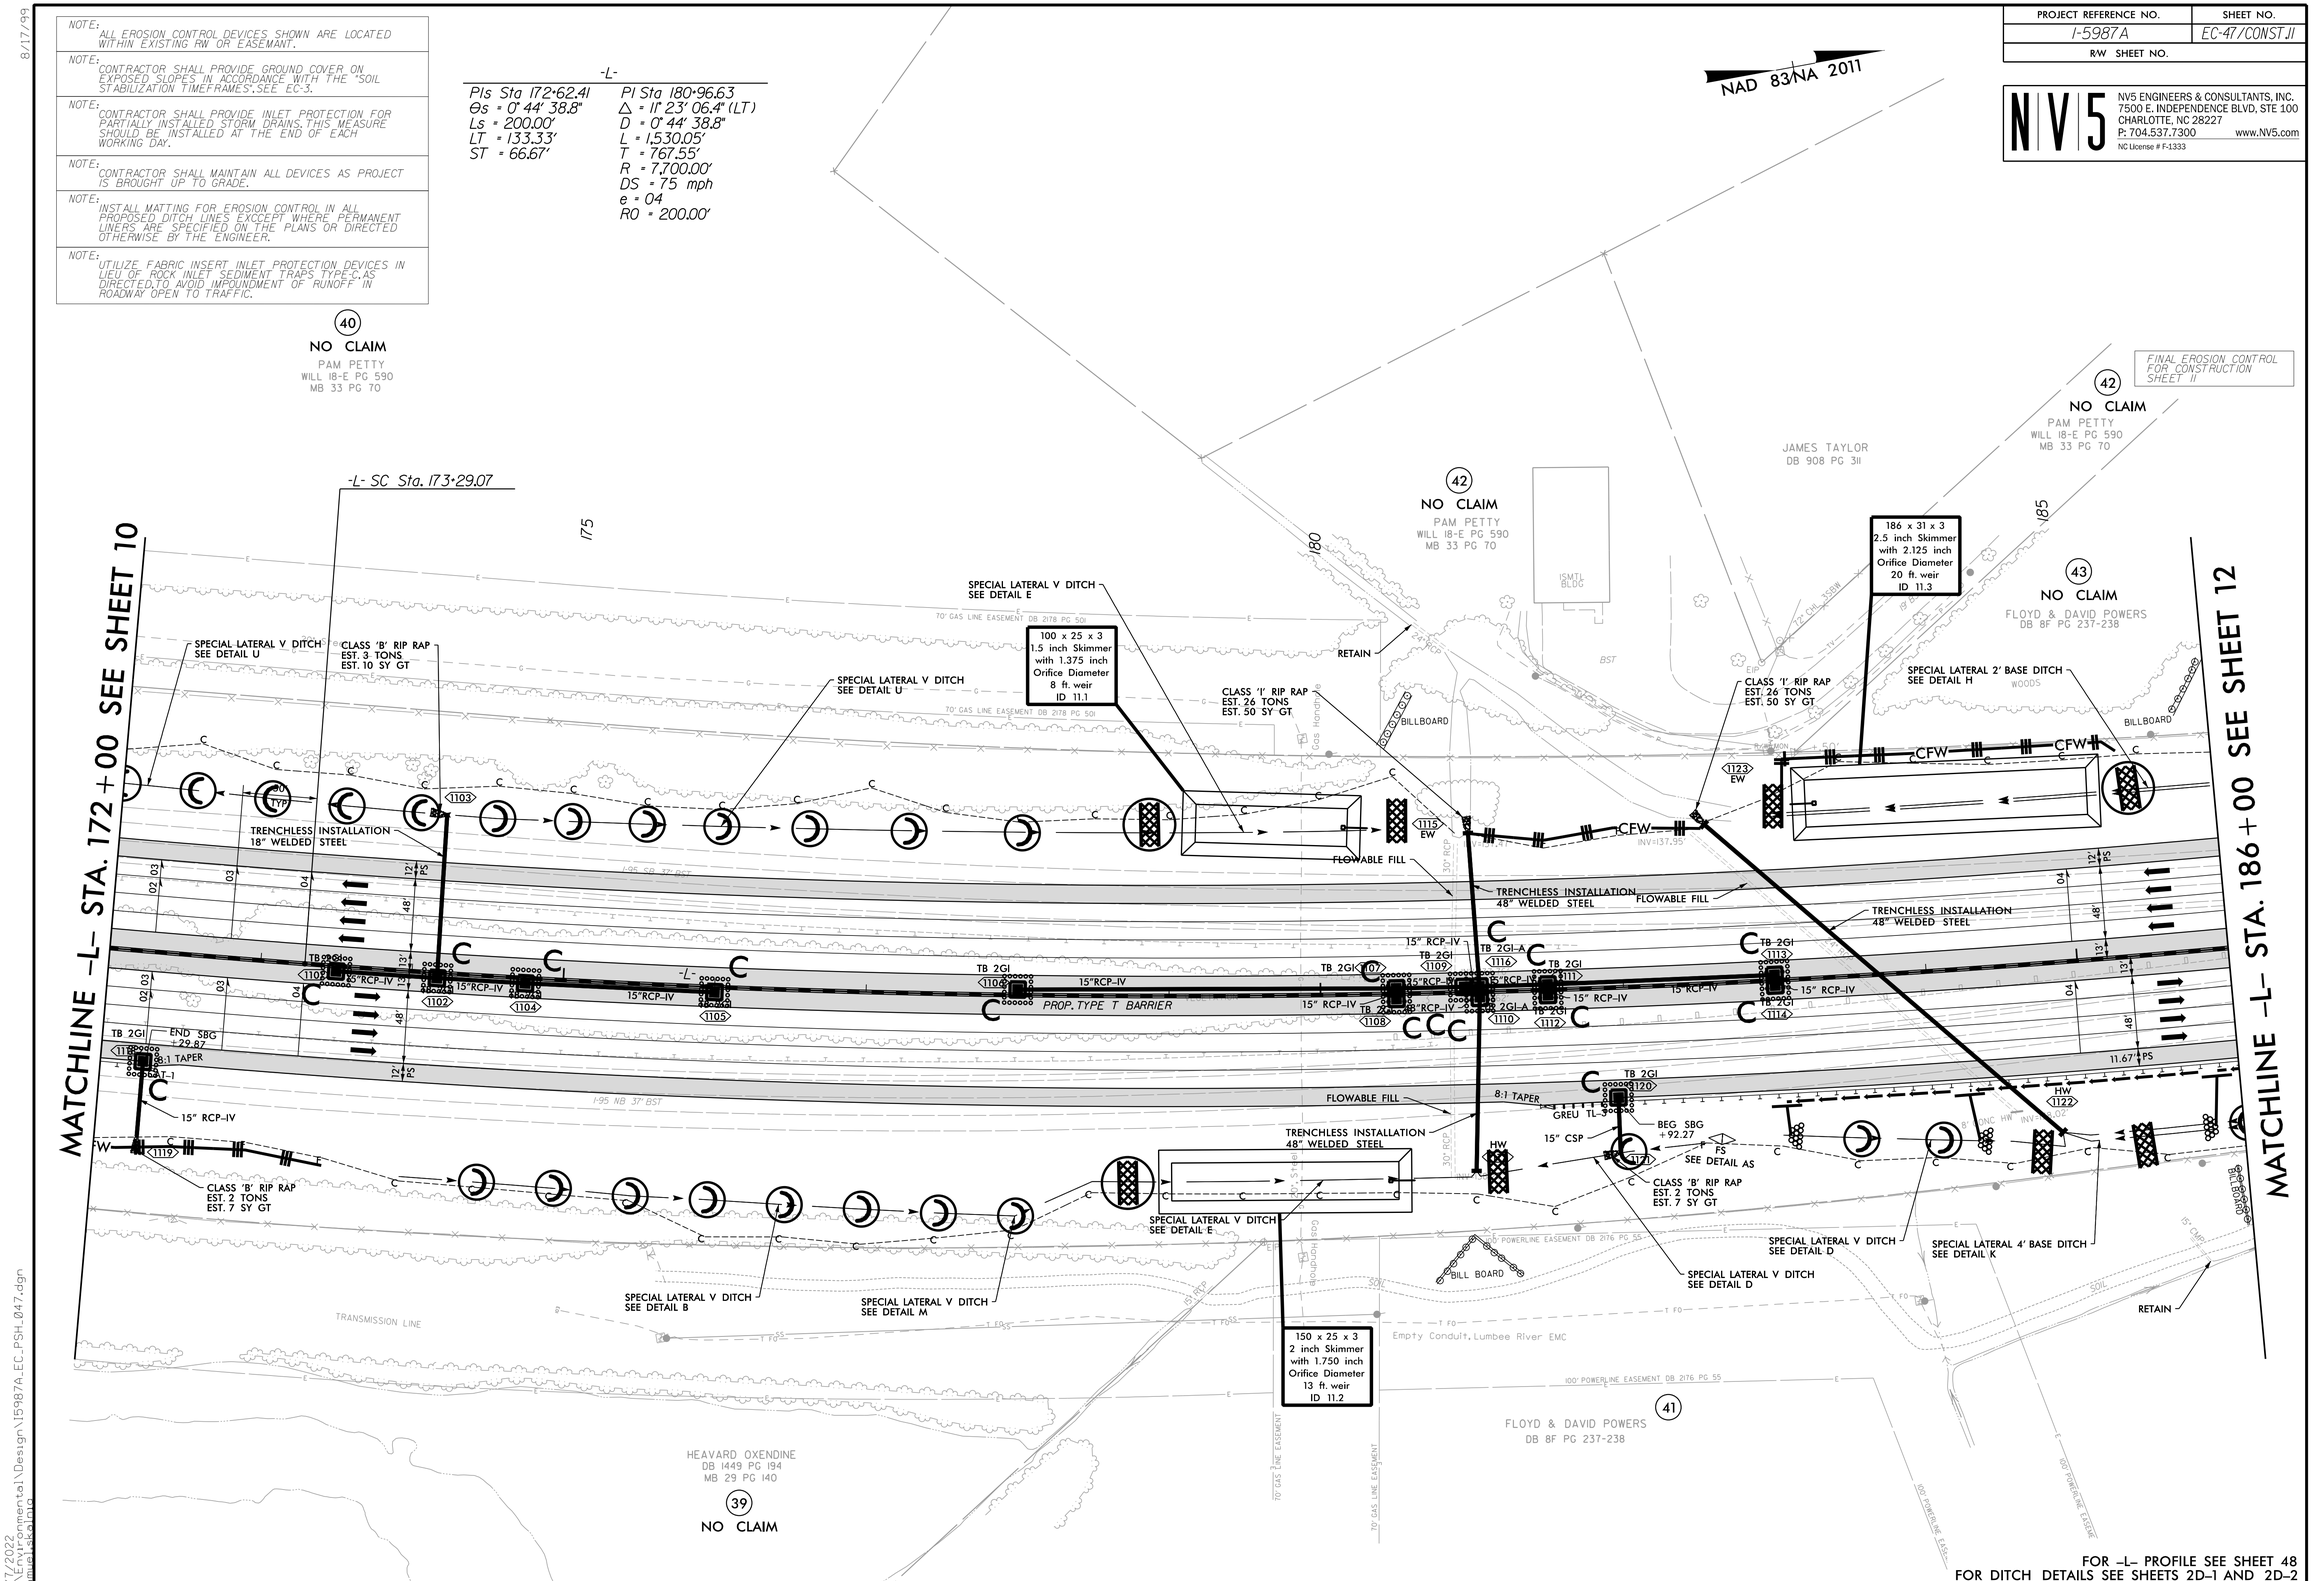

FOR -L- PROFILE SEE SHEET 48
FOR DITCH DETAILS SEE SHEETS 2D-1 AND 2D-2

8/17/99

4/7/2022
R:\Environmental\Design\I5987A_EC_PSH_047.dgn
samuel.skalnig