PROJECT REFERENCE NO.	SHEET NO.
I-5987A	UO-03
THIS SHEET CORRESPONDS TO RDY- 5	

NAD 83/NA 2011

UTILITIES BY OTHERS

NOTE:
ALL PROPOSED UTILITY WORK SHOWN ON THIS SHEET WILL BE DONE BY OTHERS. NO PAYMENT WILL BE MADE TO THE CONTRACTOR FOR PROPOSED UTILITY WORK SHOWN ON THIS SHEET.

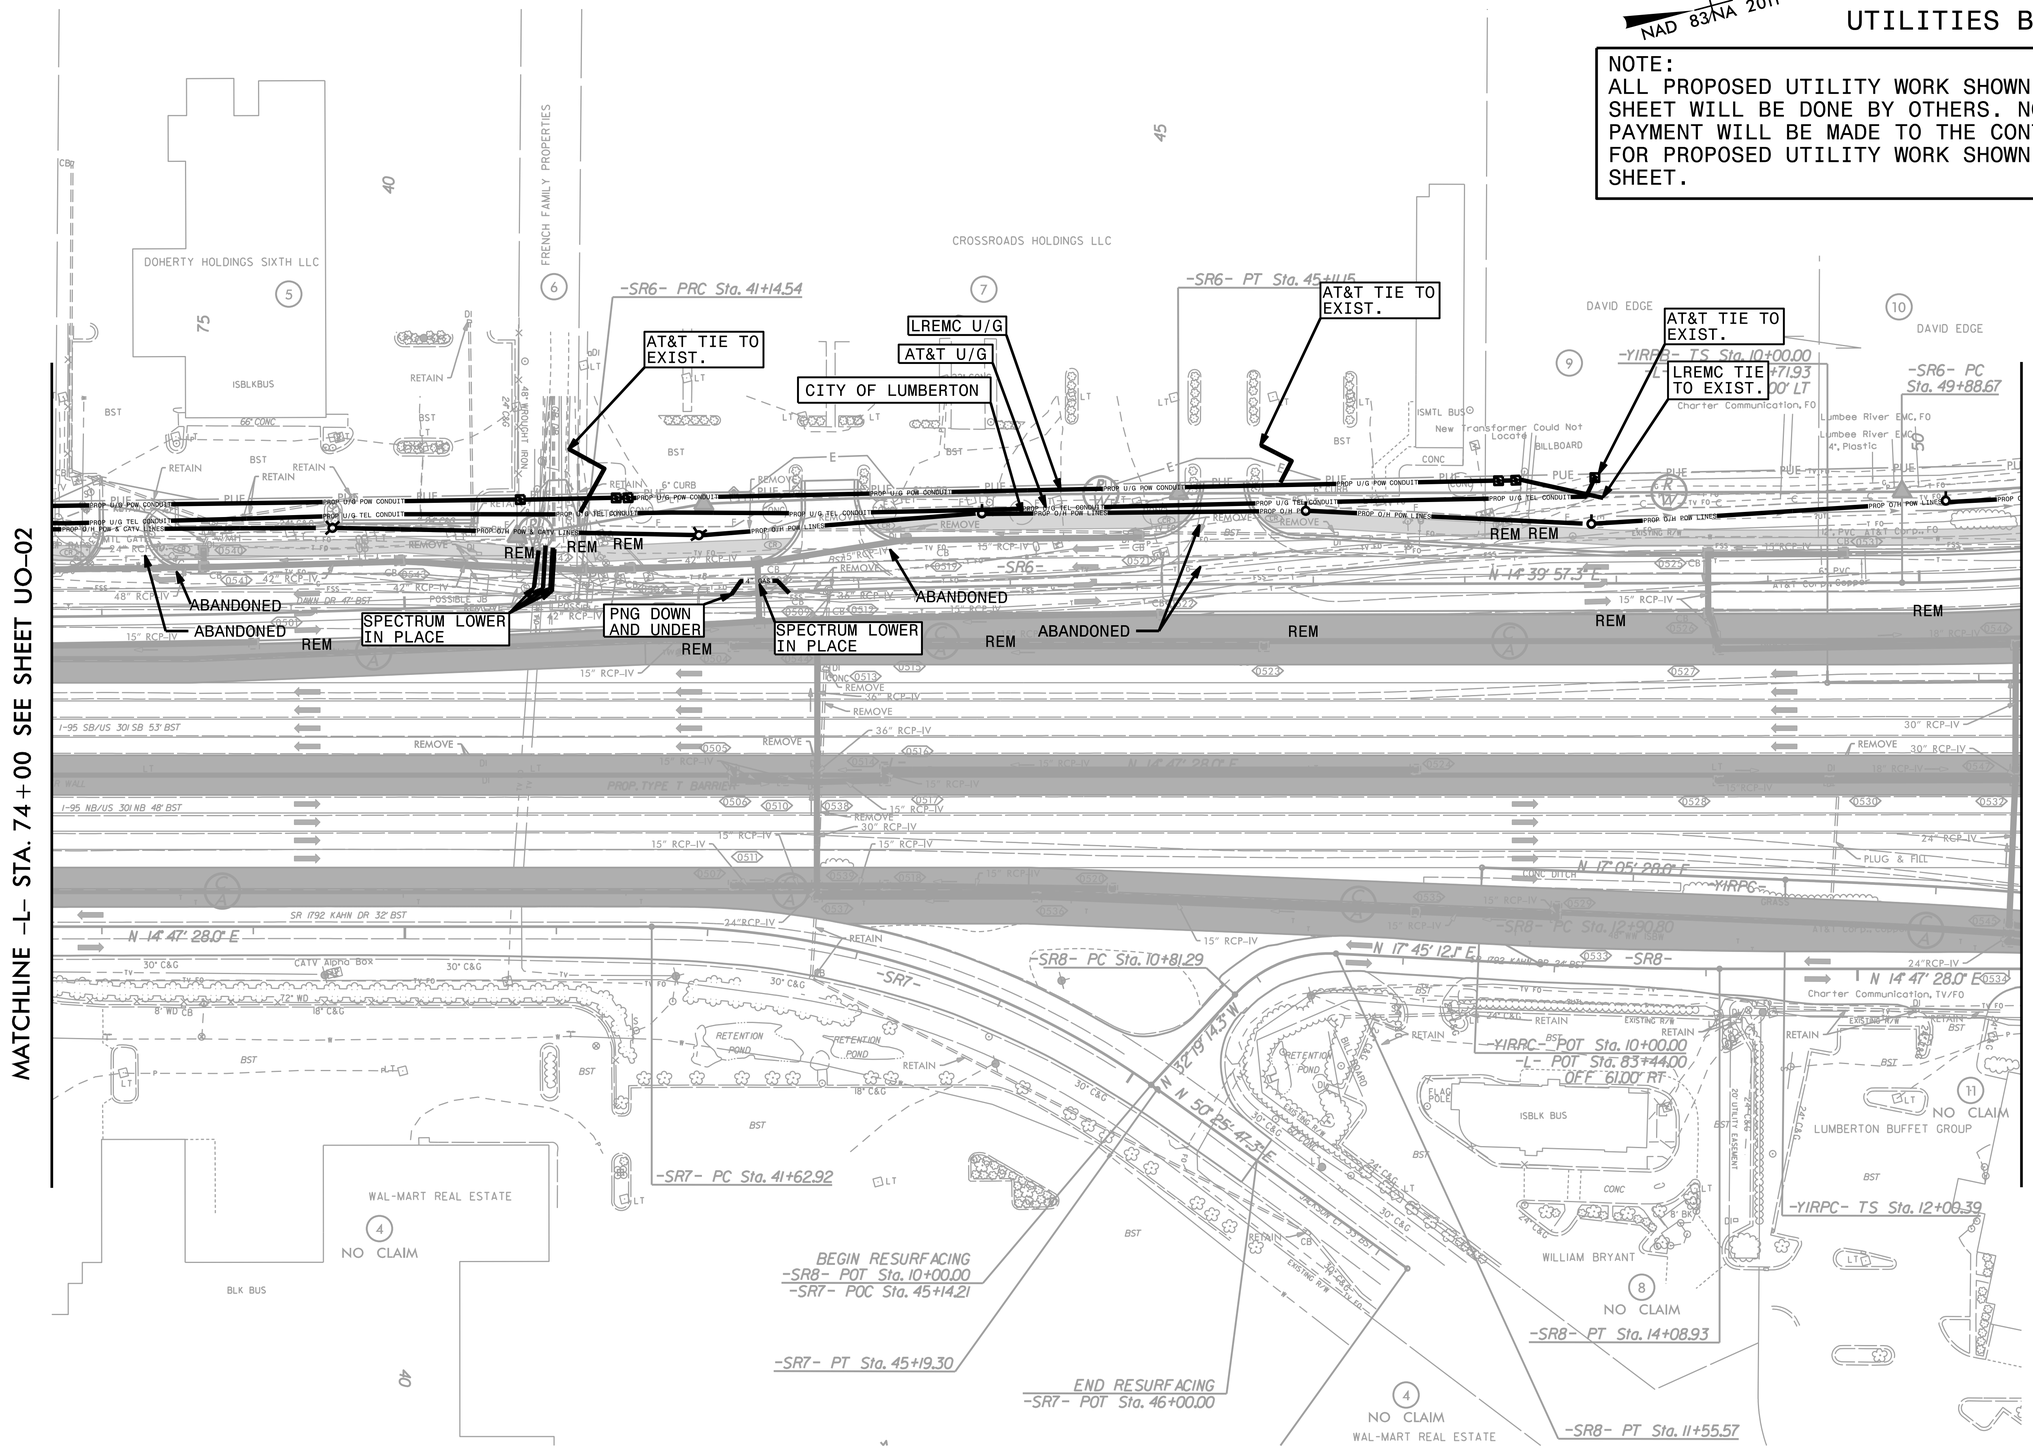

8/17/99

5/12/2022
3:26:49 PM
I5987A_ut_rdy5_U003_psh.dgn