DocuSign Envelope ID: ABCB2068-A833-4FF9-BBE4-89F85F732652




PLAN OF WING - (W1)




PLAN OF WING - (W2)

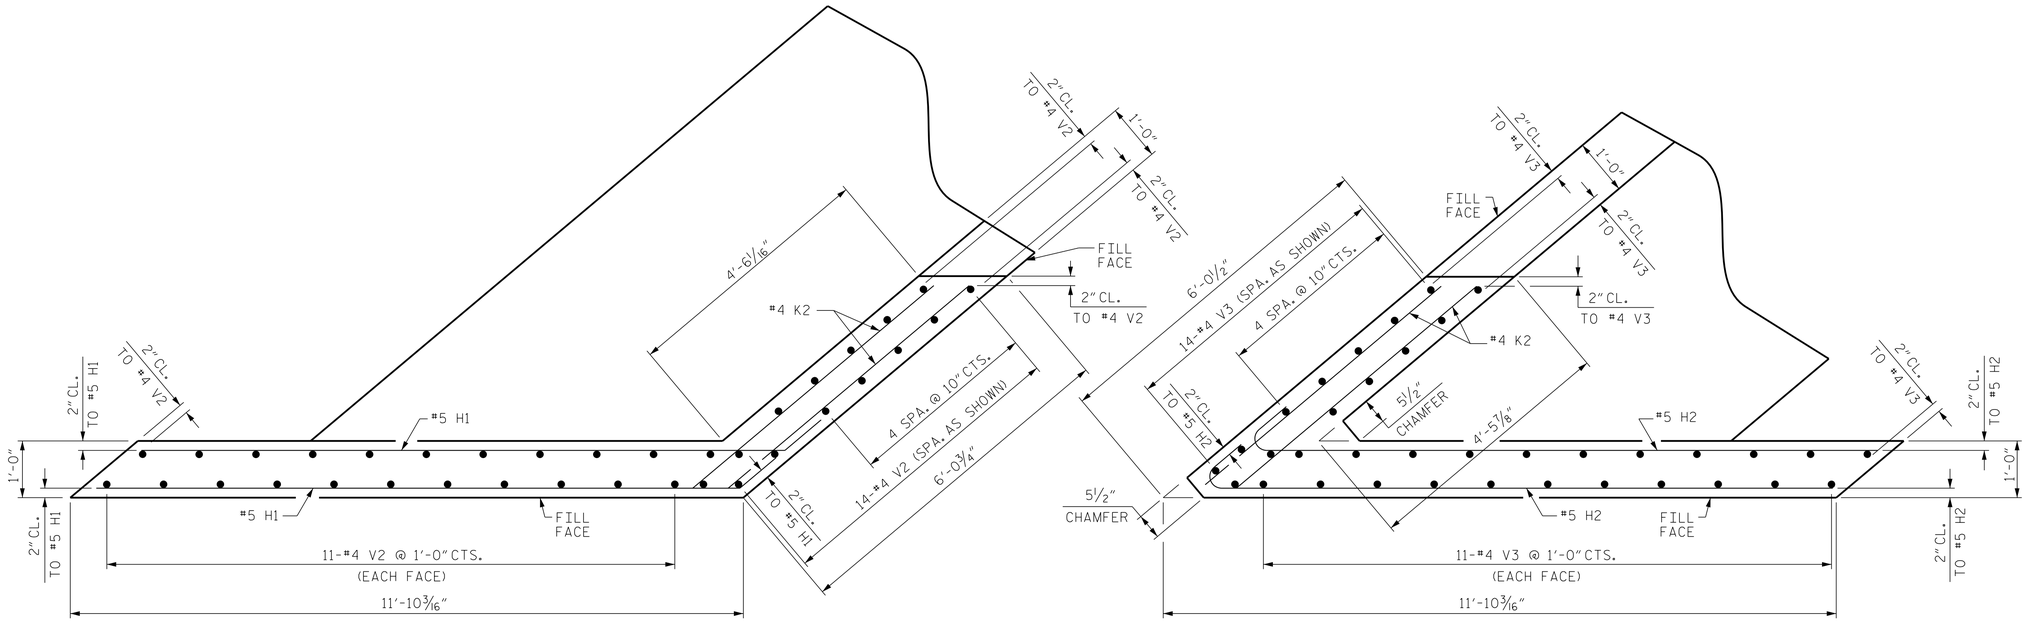


ELEVATION OF WING - (W1)




SECTION X-X

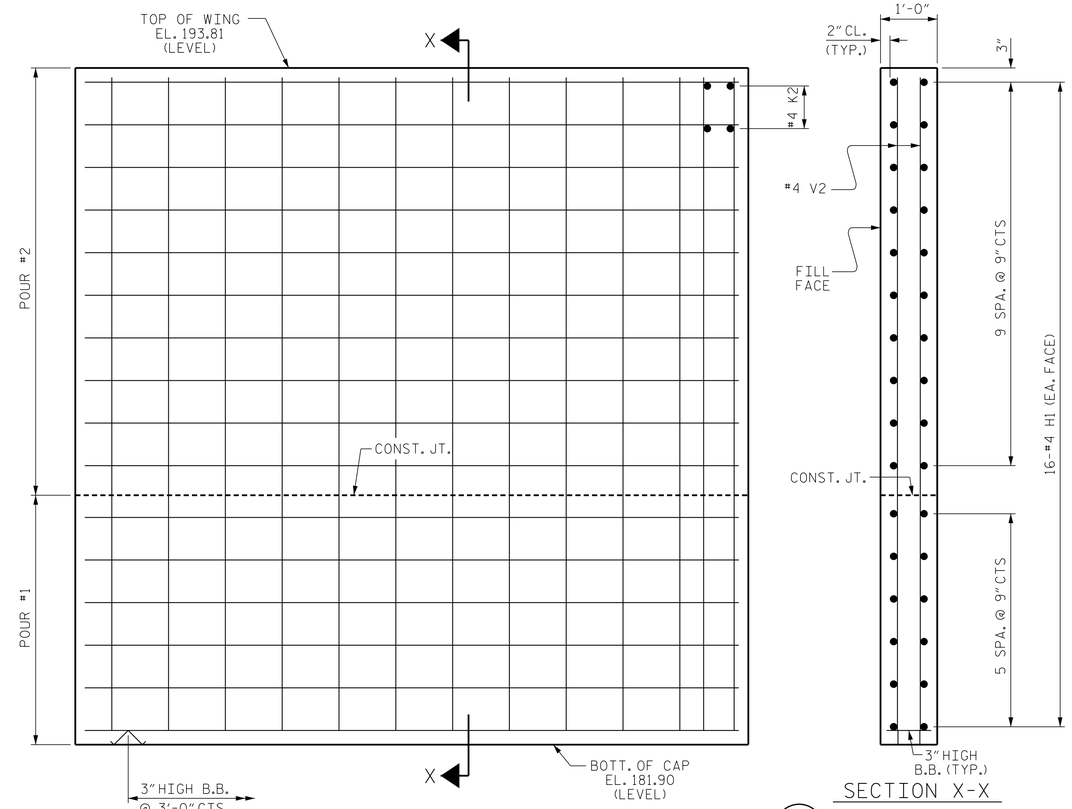


ELEVATION OF WING - (W2)




SECTION Y-Y

PROJECT NO. I-5987A

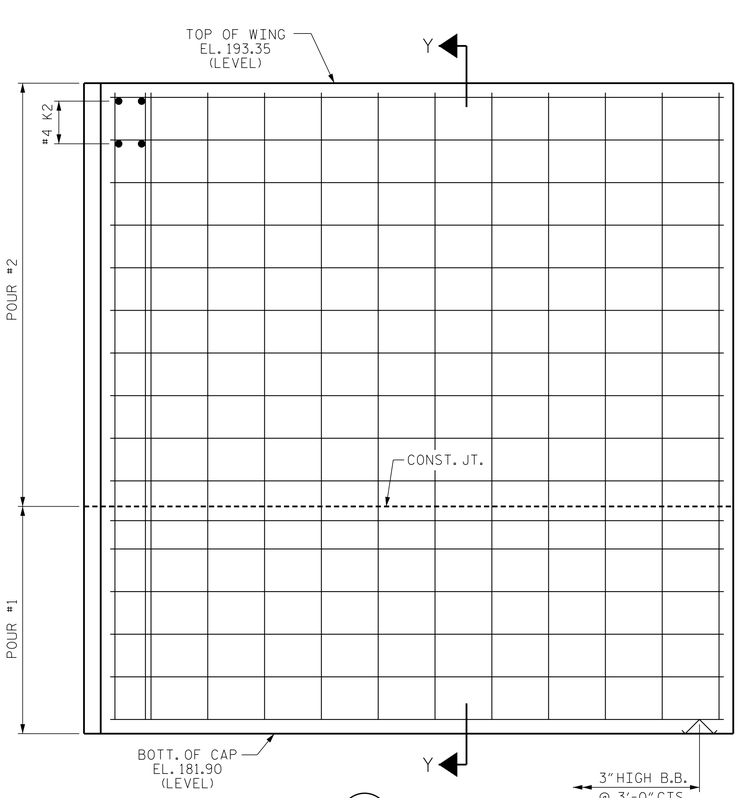ROBESON COUNTY

STATION: 30+04.11 -Y3-

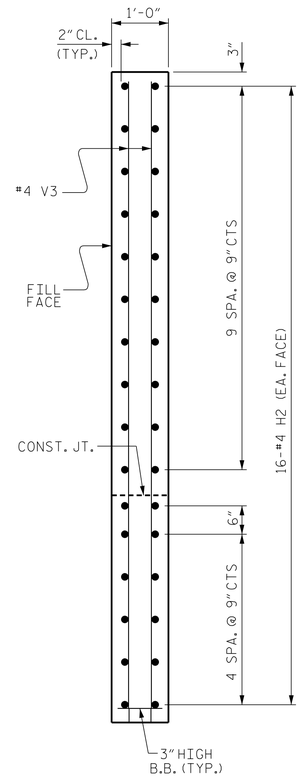SHEET 2 OF 3

DRAWN BY : D. HODGE DATE : 10/21

CHECKED BY : G. GILLAND DATE : 11/21

ENGINEER OF RECORD
3/24/2022

NORTH CAROLINA PROFESSIONAL SEAL 37400 ENGINEER GREGORY M. GILLAND

DocuSigned by: Gregory M. Gilland

ETHERILL ENGINEERING

1223 Jones Franklin Rd.
Raleigh, N.C. 27606
Bus: 919 851 8077
Fax: 919 851 8107
LICENSE NO. F-0377

DOCUMENT NOT CONSIDERED FINAL UNLESS ALL SIGNATURES COMPLETED

STATE OF NORTH CAROLINA
DEPARTMENT OF TRANSPORTATION
RALEIGH

SUBSTRUCTURE

END BENT No. 1

| REVISIONS | | | | | | SHEET NO. |
|---|---|---|---|---|---|---|
| NO. | BY: | DATE: | NO. | BY: | DATE: | S3-20 |
| 1 | | | 3 | | | TOTAL SHEETS |
| 2 | | | 4 | | | 29 |

P:\2021\2133102_I-5987A Bridge\Structures\DGN\401_001_I5987A_SMU_EB_001.dgn
3/8/2022 1:44:16 PM