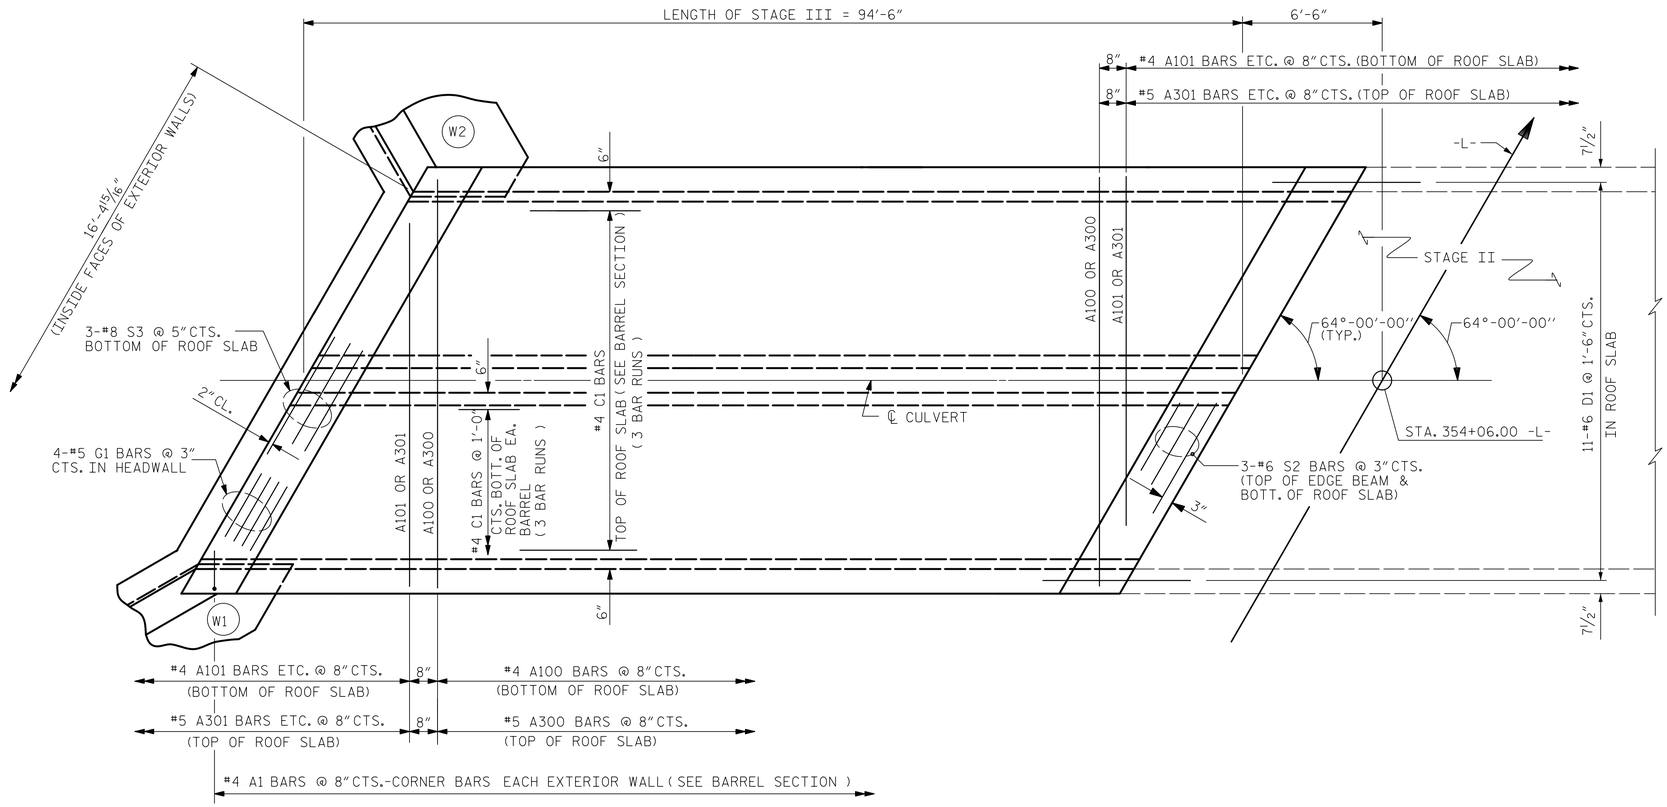

PLAN - ROOF SLAB

PROJECT NO. I-5987A

ROBESON COUNTY

STATION: 354+06.00 -L-

SHEET 11 OF 13

NORTH CAROLINA PROFESSIONAL SEAL 20125 ENGINEER MARSHALL G. CHECK, JR.

DocuSigned by: Marshall G. Check, Jr.
5FBCC2F3A4DC413... 5/10/2022 | 10:32 AM EDT

DOCUMENT NOT CONSIDERED FINAL UNLESS ALL SIGNATURES COMPLETED

TGS ENGINEERS
706 HILLSBOROUGH STREET
SUITE 200
RALEIGH, NC 27603
PH (919) 773-8887
CORP. LICENSE NO.: C-0275

STATE OF NORTH CAROLINA
DEPARTMENT OF TRANSPORTATION
RALEIGH

DOUBLE 7 FT. X 7 FT.
CONCRETE BOX CULVERT
64° SKEW
STAGE III

REVISIONS						
NO.	BY:	DATE:	NO.	BY:	DATE:	
1			3			
2			4			

SHEET NO. C21-11

TOTAL SHEETS 13

DRAWN BY :	ZCS	DATE :	11/21
CHECKED BY :	MGC	DATE :	12/21
DESIGN ENGINEER OF RECORD:	ZCS	DATE :	2/22

FILE NAME: 414_015_I-5987A_Site_21_SMU_CU_008.dgn

SITE 21