PROJECT REFERENCE NO.	SHEET NO.
2023CPT.05.03.20921.1, ETC	2

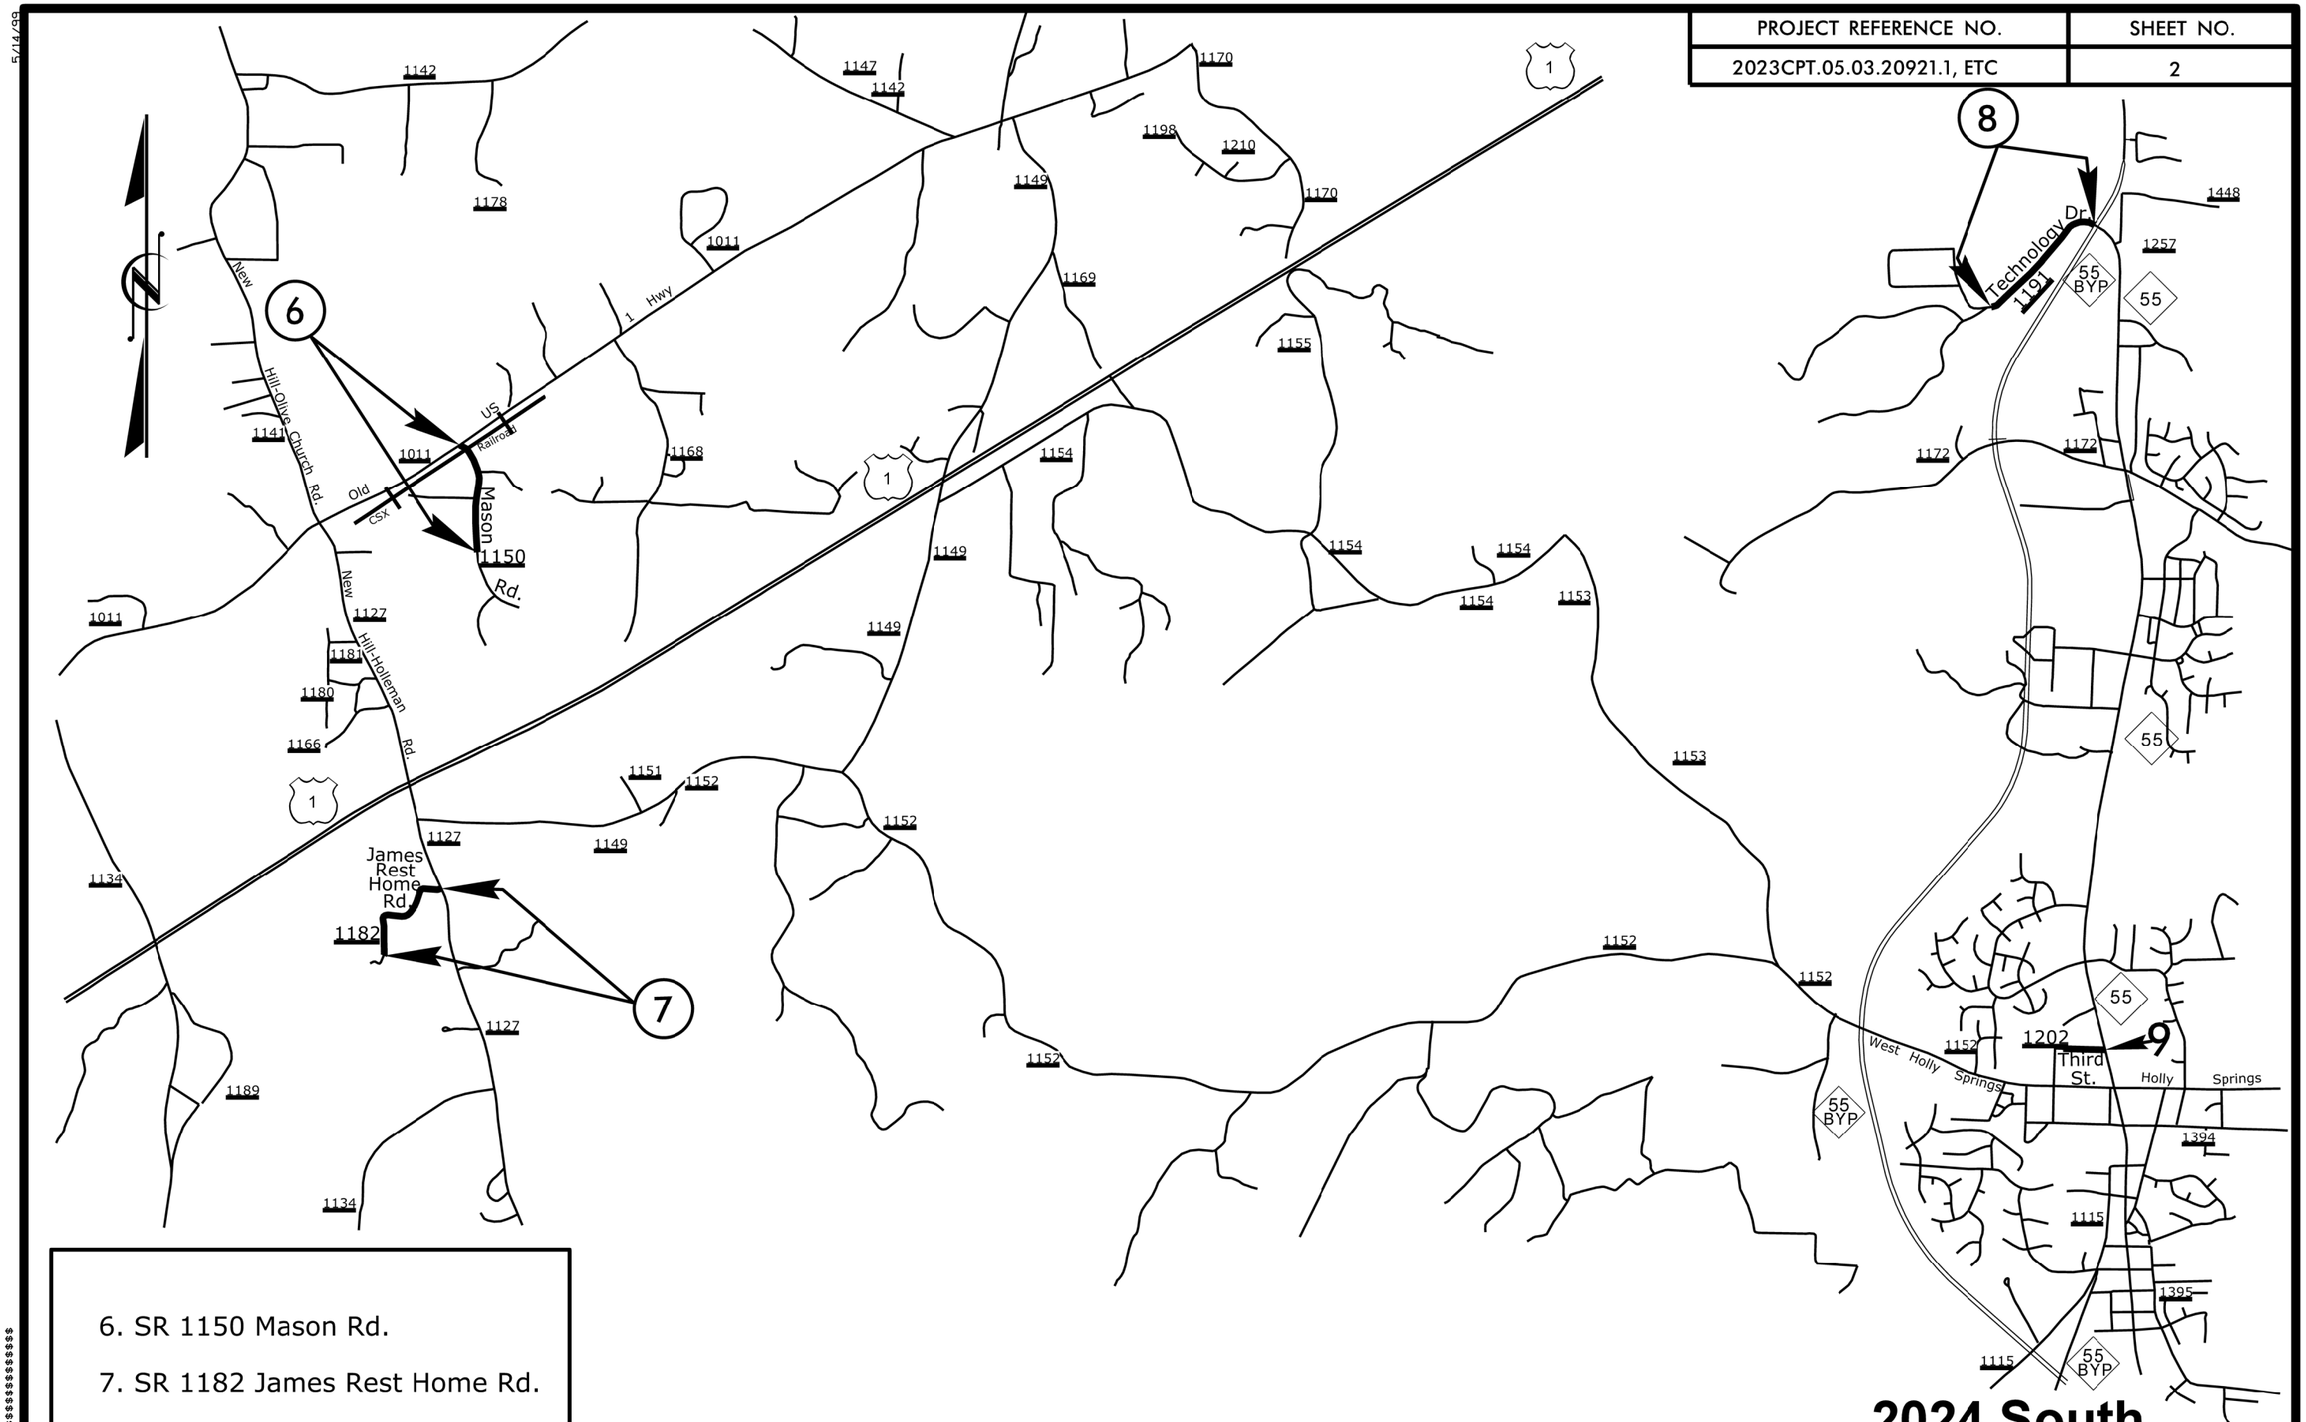

6. SR 1150 Mason Rd.

7. SR 1182 James Rest Home Rd.

8. SR 1191 Technology Dr.

9. SR 1202 Third St.

2024 South Wake County Resurfacing