PROJECT REFERENCE NO.	SHEET NO.
HI-0006	2A-4

PAVING LIMITS FOR OPEN-GRADED FRICTION COURSE AT EXIT AND ENTRANCE RAMPS & LOOPS

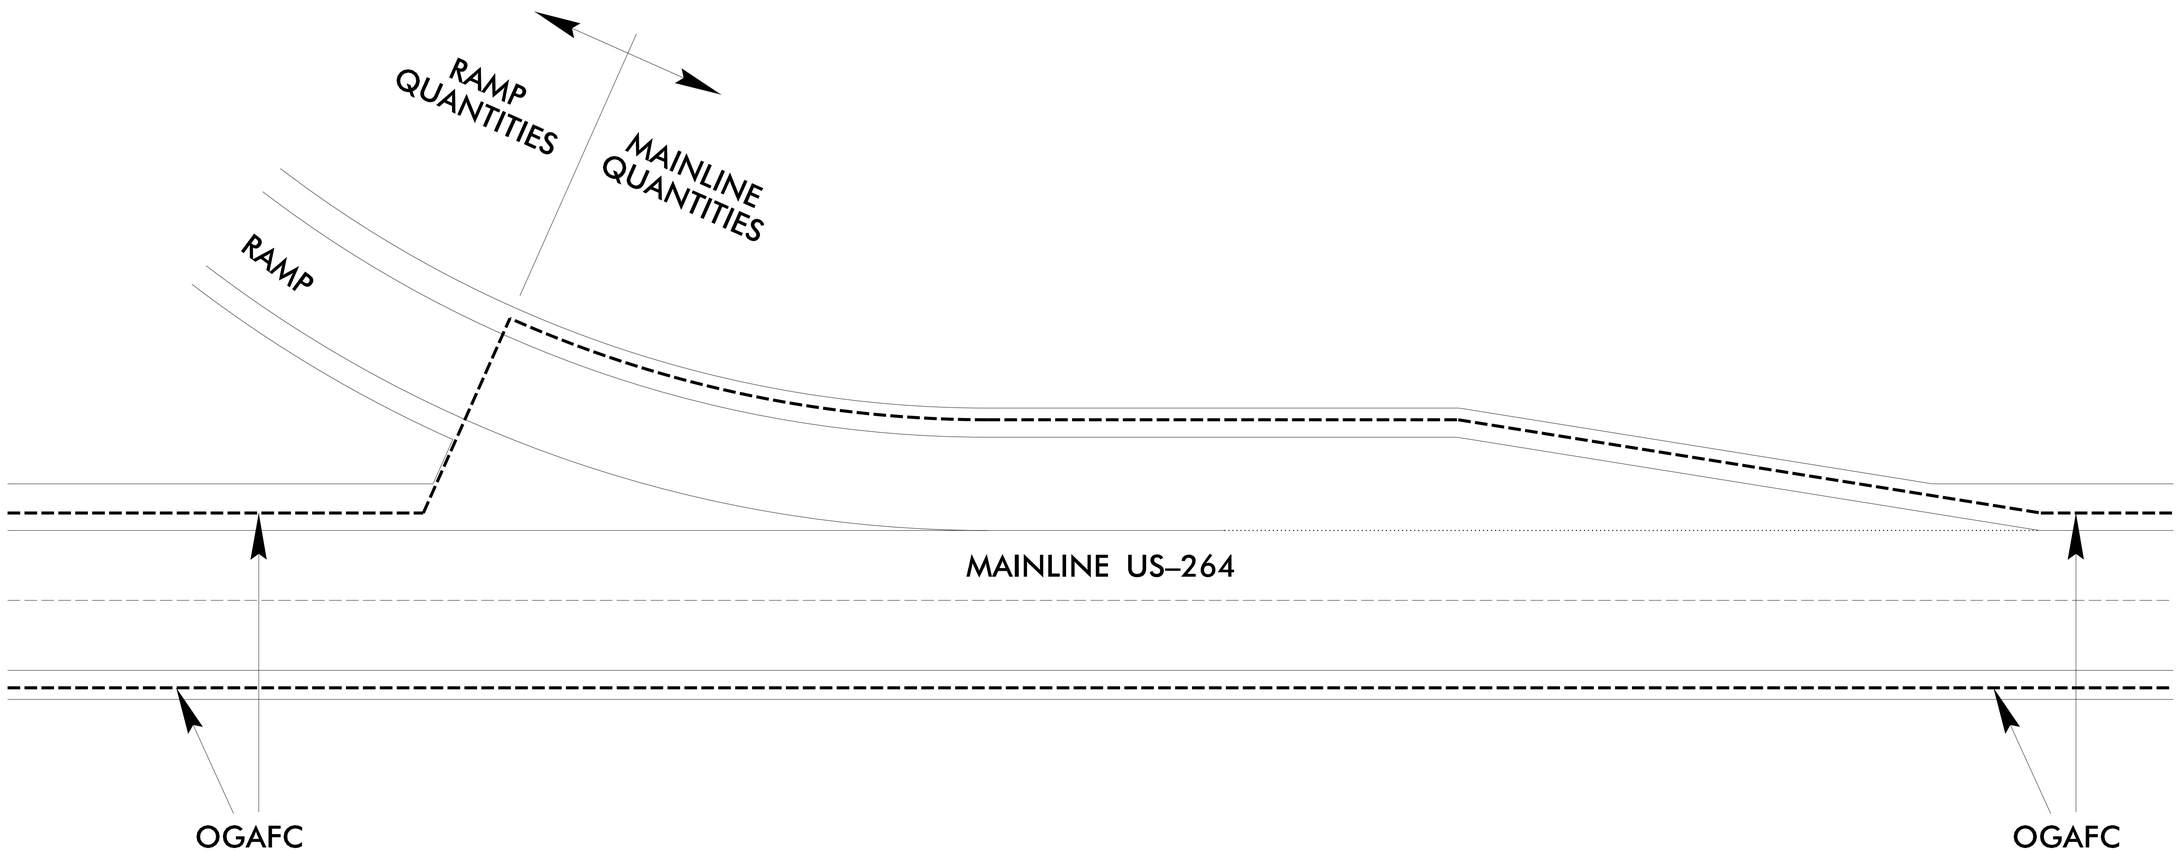

NOT TO SCALE

REVISIONS

8/17/99

5/26/2022
11:17:20AM
HI_Rdy_psh02A-4_Typ.dgn