PROJECT REFERENCE NO.	SHEET NO.
U-2579AA	SIGN-10

SEAL

NORTH CAROLINA PROFESSIONAL SEAL 022959 ENGINEER RONALD W. KING

7/12/2022

DOCUMENT NOT CONSIDERED FINAL UNLESS ALL SIGNATURES COMPLETED

HDR Engineering, Inc. of the Carolinas
555 Fayetteville St. Suite 900 Raleigh, N.C. 27601
N.C.B.E.L.S. License Number: F-0116

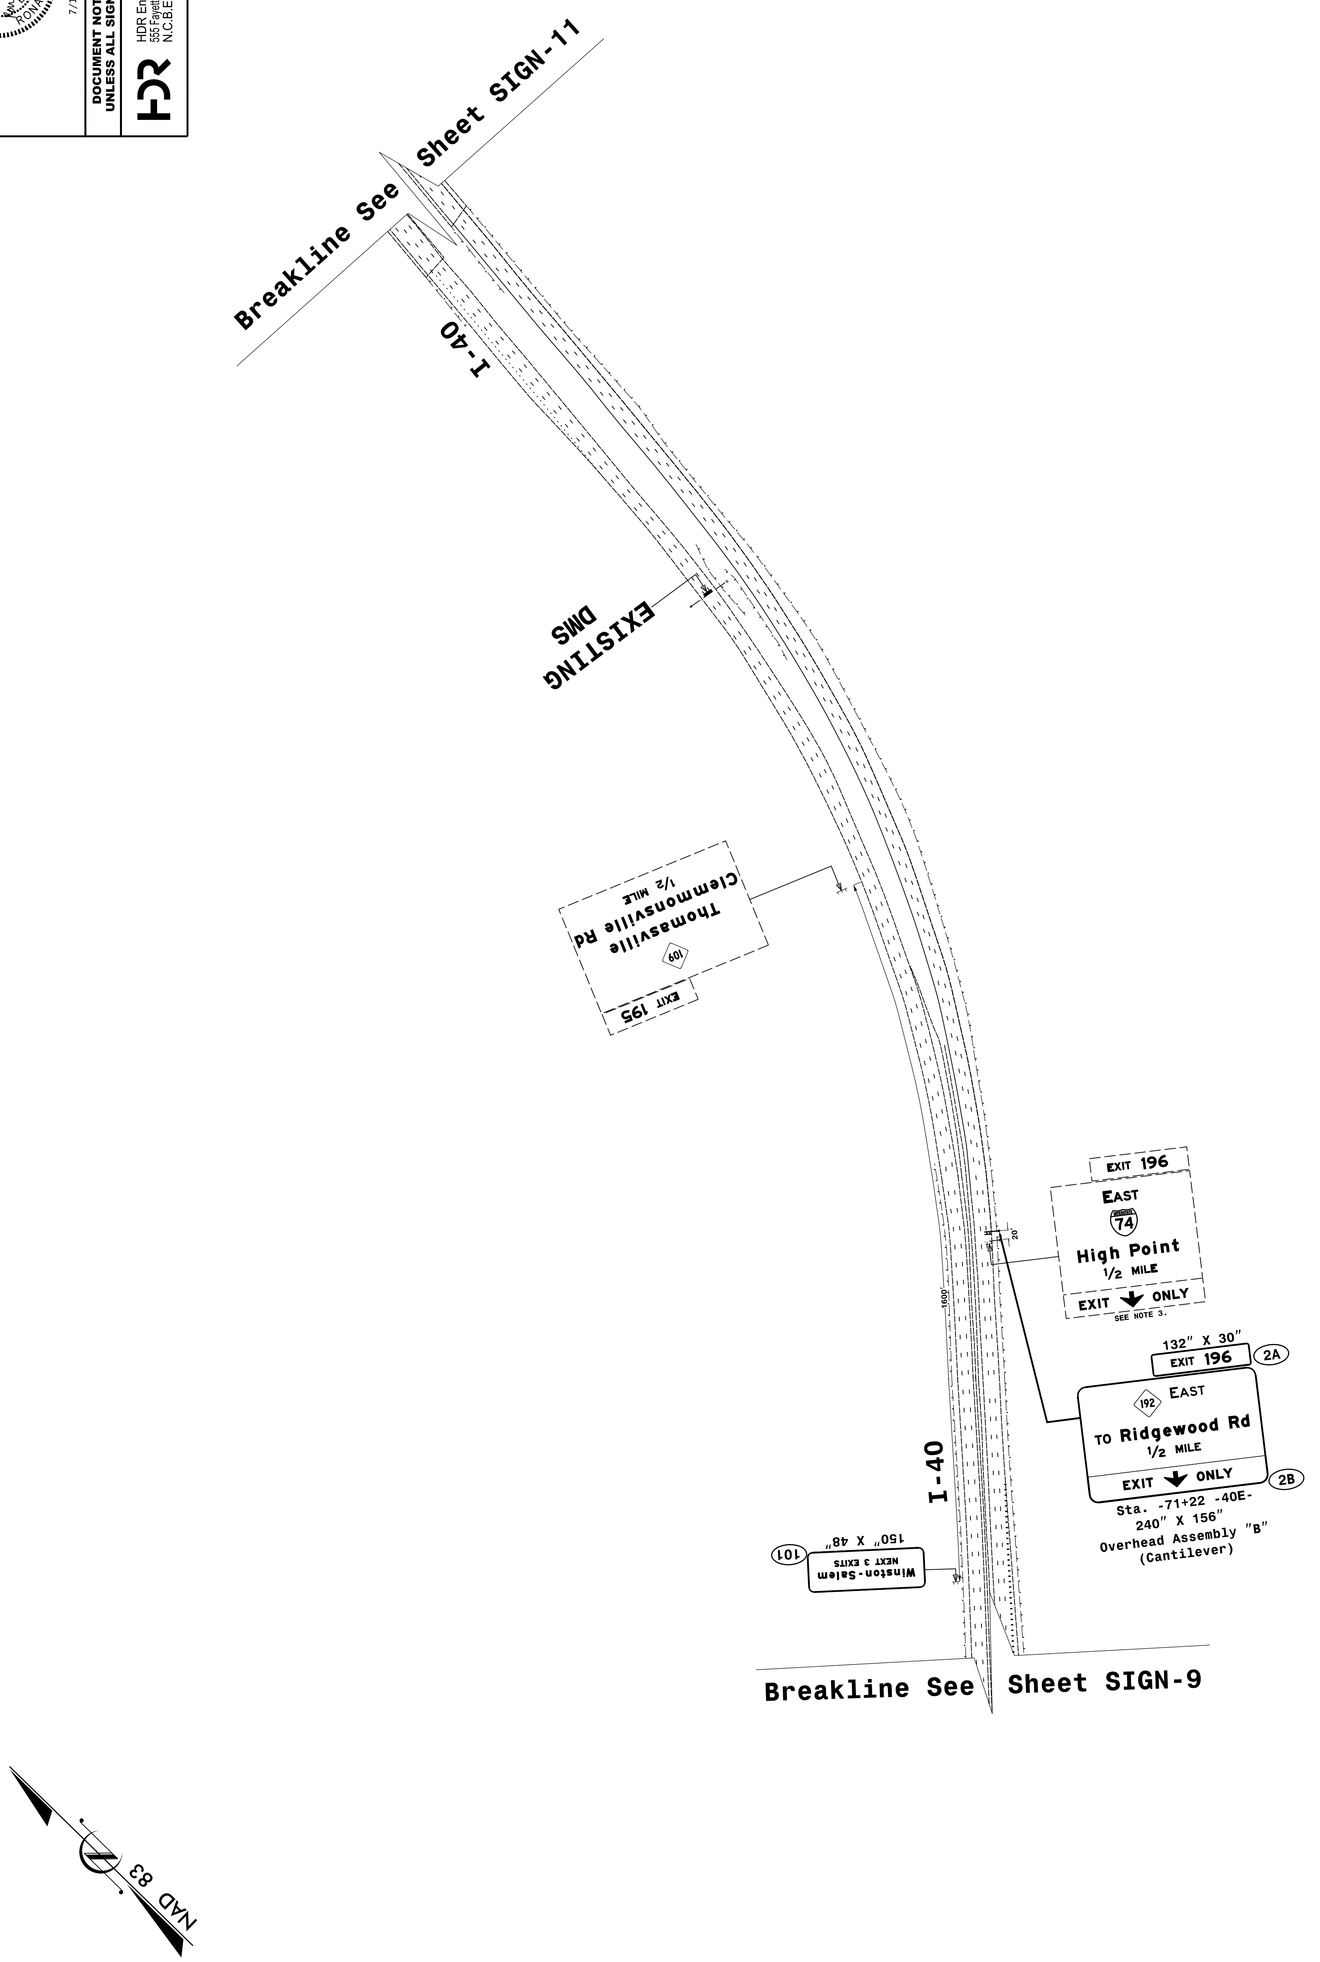

DocuSign Envelope ID: D4644615-5015-4105-AC89-AD7C642FAAA8