PROJECT REFERENCE NO.	SHEET NO.
U-2579AA	ITS-5

DRAWING 1

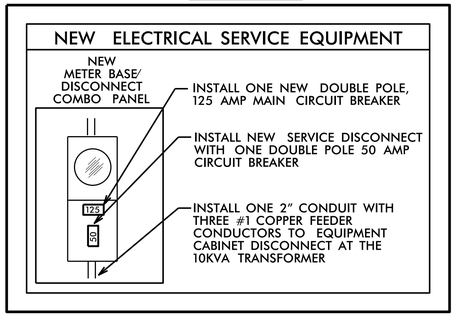

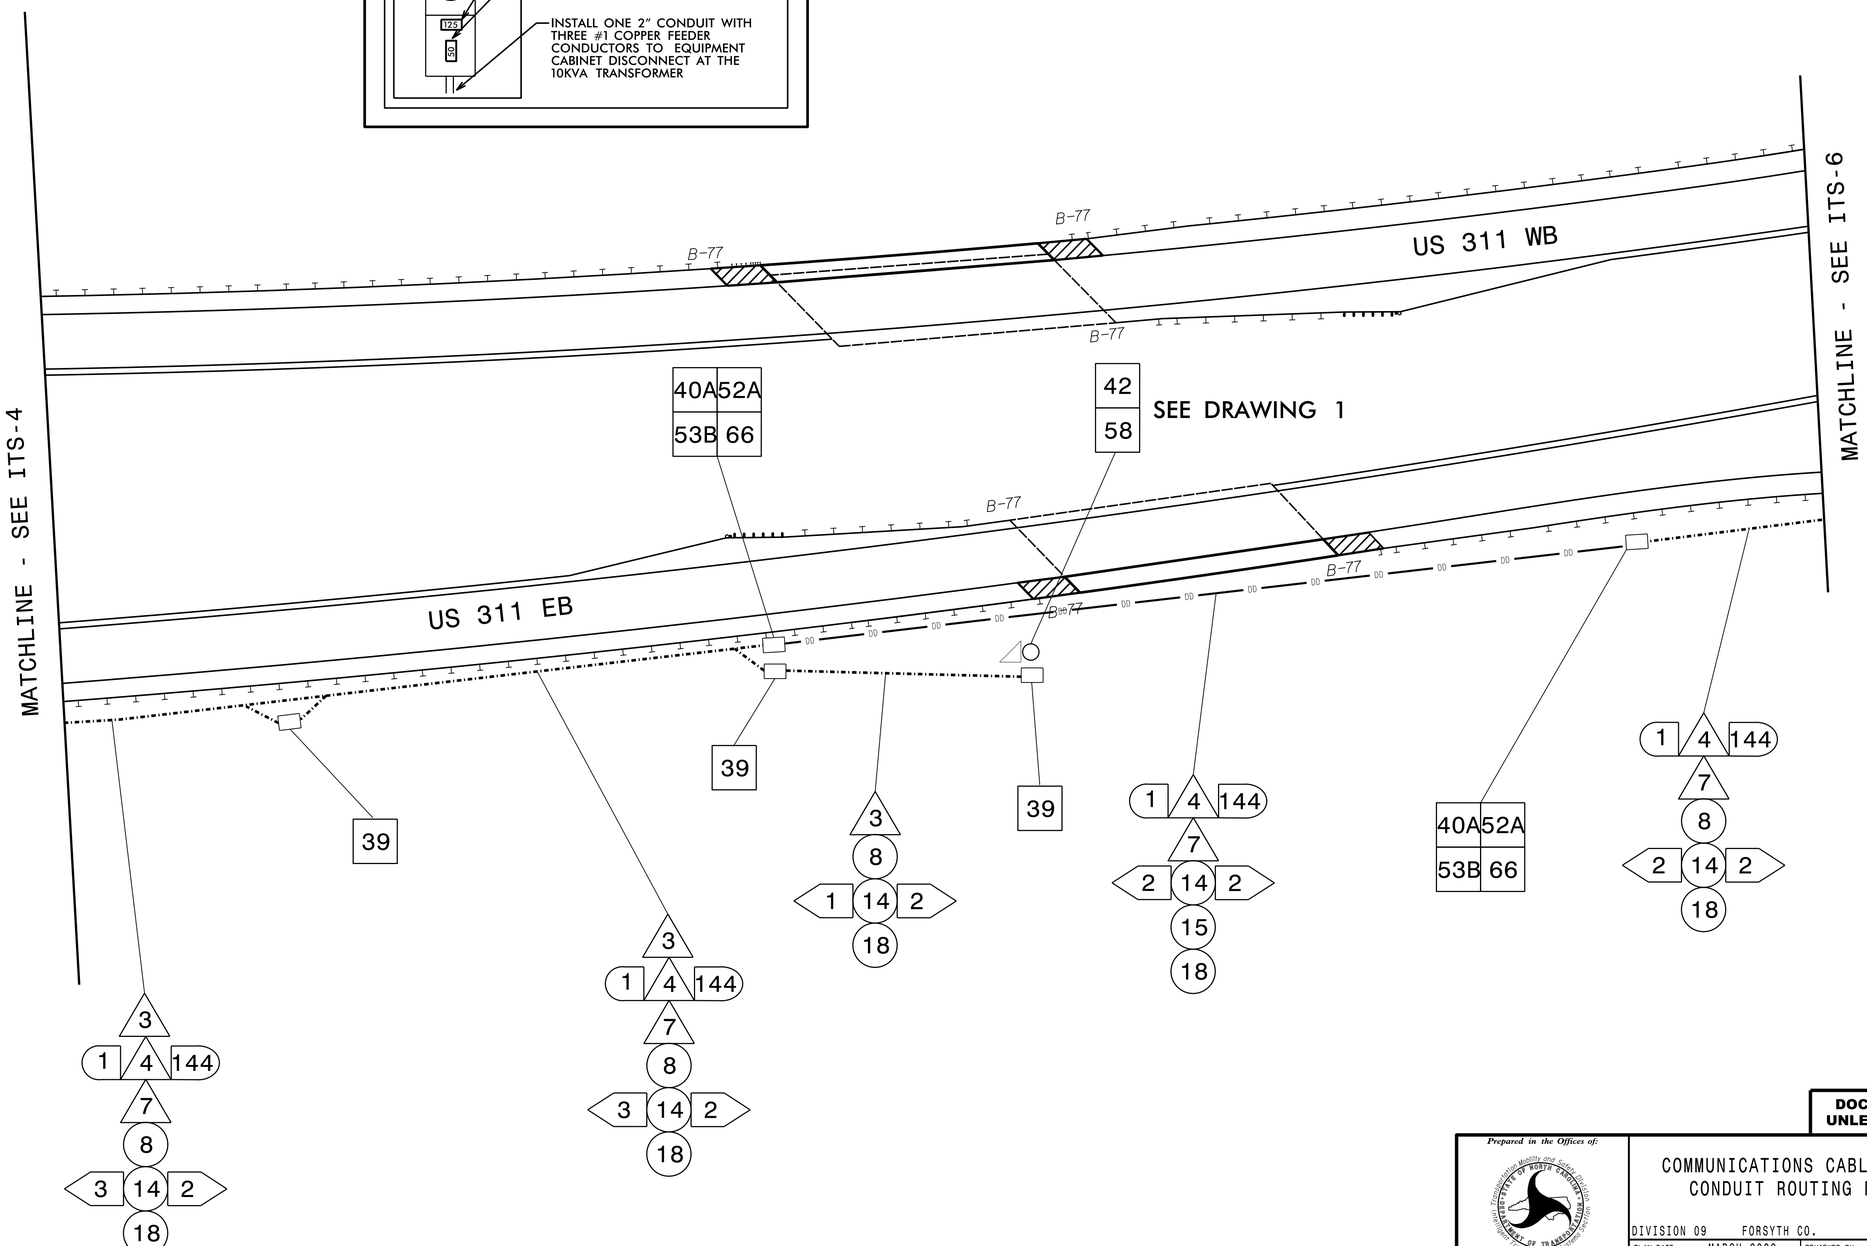

DOCUMENT NOT CONSIDERED FINAL UNLESS ALL SIGNATURES COMPLETED

Prepared in the Offices of:

Transportation Mobility and Planning Division
NORTH CAROLINA DEPARTMENT OF TRANSPORTATION
Transportation System Modeling

750 N. Greenfield Pkwy., Garner, NC 27529

COMMUNICATIONS CABLING AND CONDUIT ROUTING PLANS

DIVISION 09 FORSYTH CO. WINSTON-SALEM

PLAN DATE:	MARCH 2022	REVIEWED BY:	A. SKUCE
PREPARED BY:	J. WALDEN	REVIEWED BY:	

SCALE 0 50' 1" = 50'

REVISIONS	INIT.	DATE

SEAL
NORTH CAROLINA PROFESSIONAL SEAL 050152 ENGINEER ANDREW J. SKUCE

DocuSigned by: Andrew J. Skuce
03/31/2022
DATE