DocuSign Envelope ID: 645207D1-4A50-4E02-87C5-D144E22CF1E7

5/14/99

SUNGATE DESIGN GROUP, P.A.
905 JONES FRANKLIN ROAD
RALEIGH, NORTH CAROLINA 27606
TEL (919) 859-2243
ENG FIRM LICENSE NO. C-890

PROJECT REFERENCE NO.	SHEET NO.
Y-4810K	22

ROADWAY DESIGN ENGINEER
NORTH CAROLINA PROFESSIONAL SEAL 27391 ENGINEER
DocuSigned by: Michael Paul Bekavek
5/5/2021
R. MICHAEL BEKAVEK
MOTT MACDONALD I & E, LLC
LICENSE NO. F-0669

HYDRAULICS ENGINEER
NORTH CAROLINA PROFESSIONAL SEAL 26971 ENGINEER
DocuSigned by: Joshua Dalton
5/5/2021
JOSHUA D. DALTON
SUNGATE DESIGN GROUP, P.A.
LICENSE NO. C-890

DOCUMENT NOT CONSIDERED FINAL UNLESS ALL SIGNATURES COMPLETED

Prepared in the Office of:
MOTT MACDONALD
7621 Parkway Road; Suite 115
Fuquay-Varina, NC 27526
www.mottmac.com/north-america

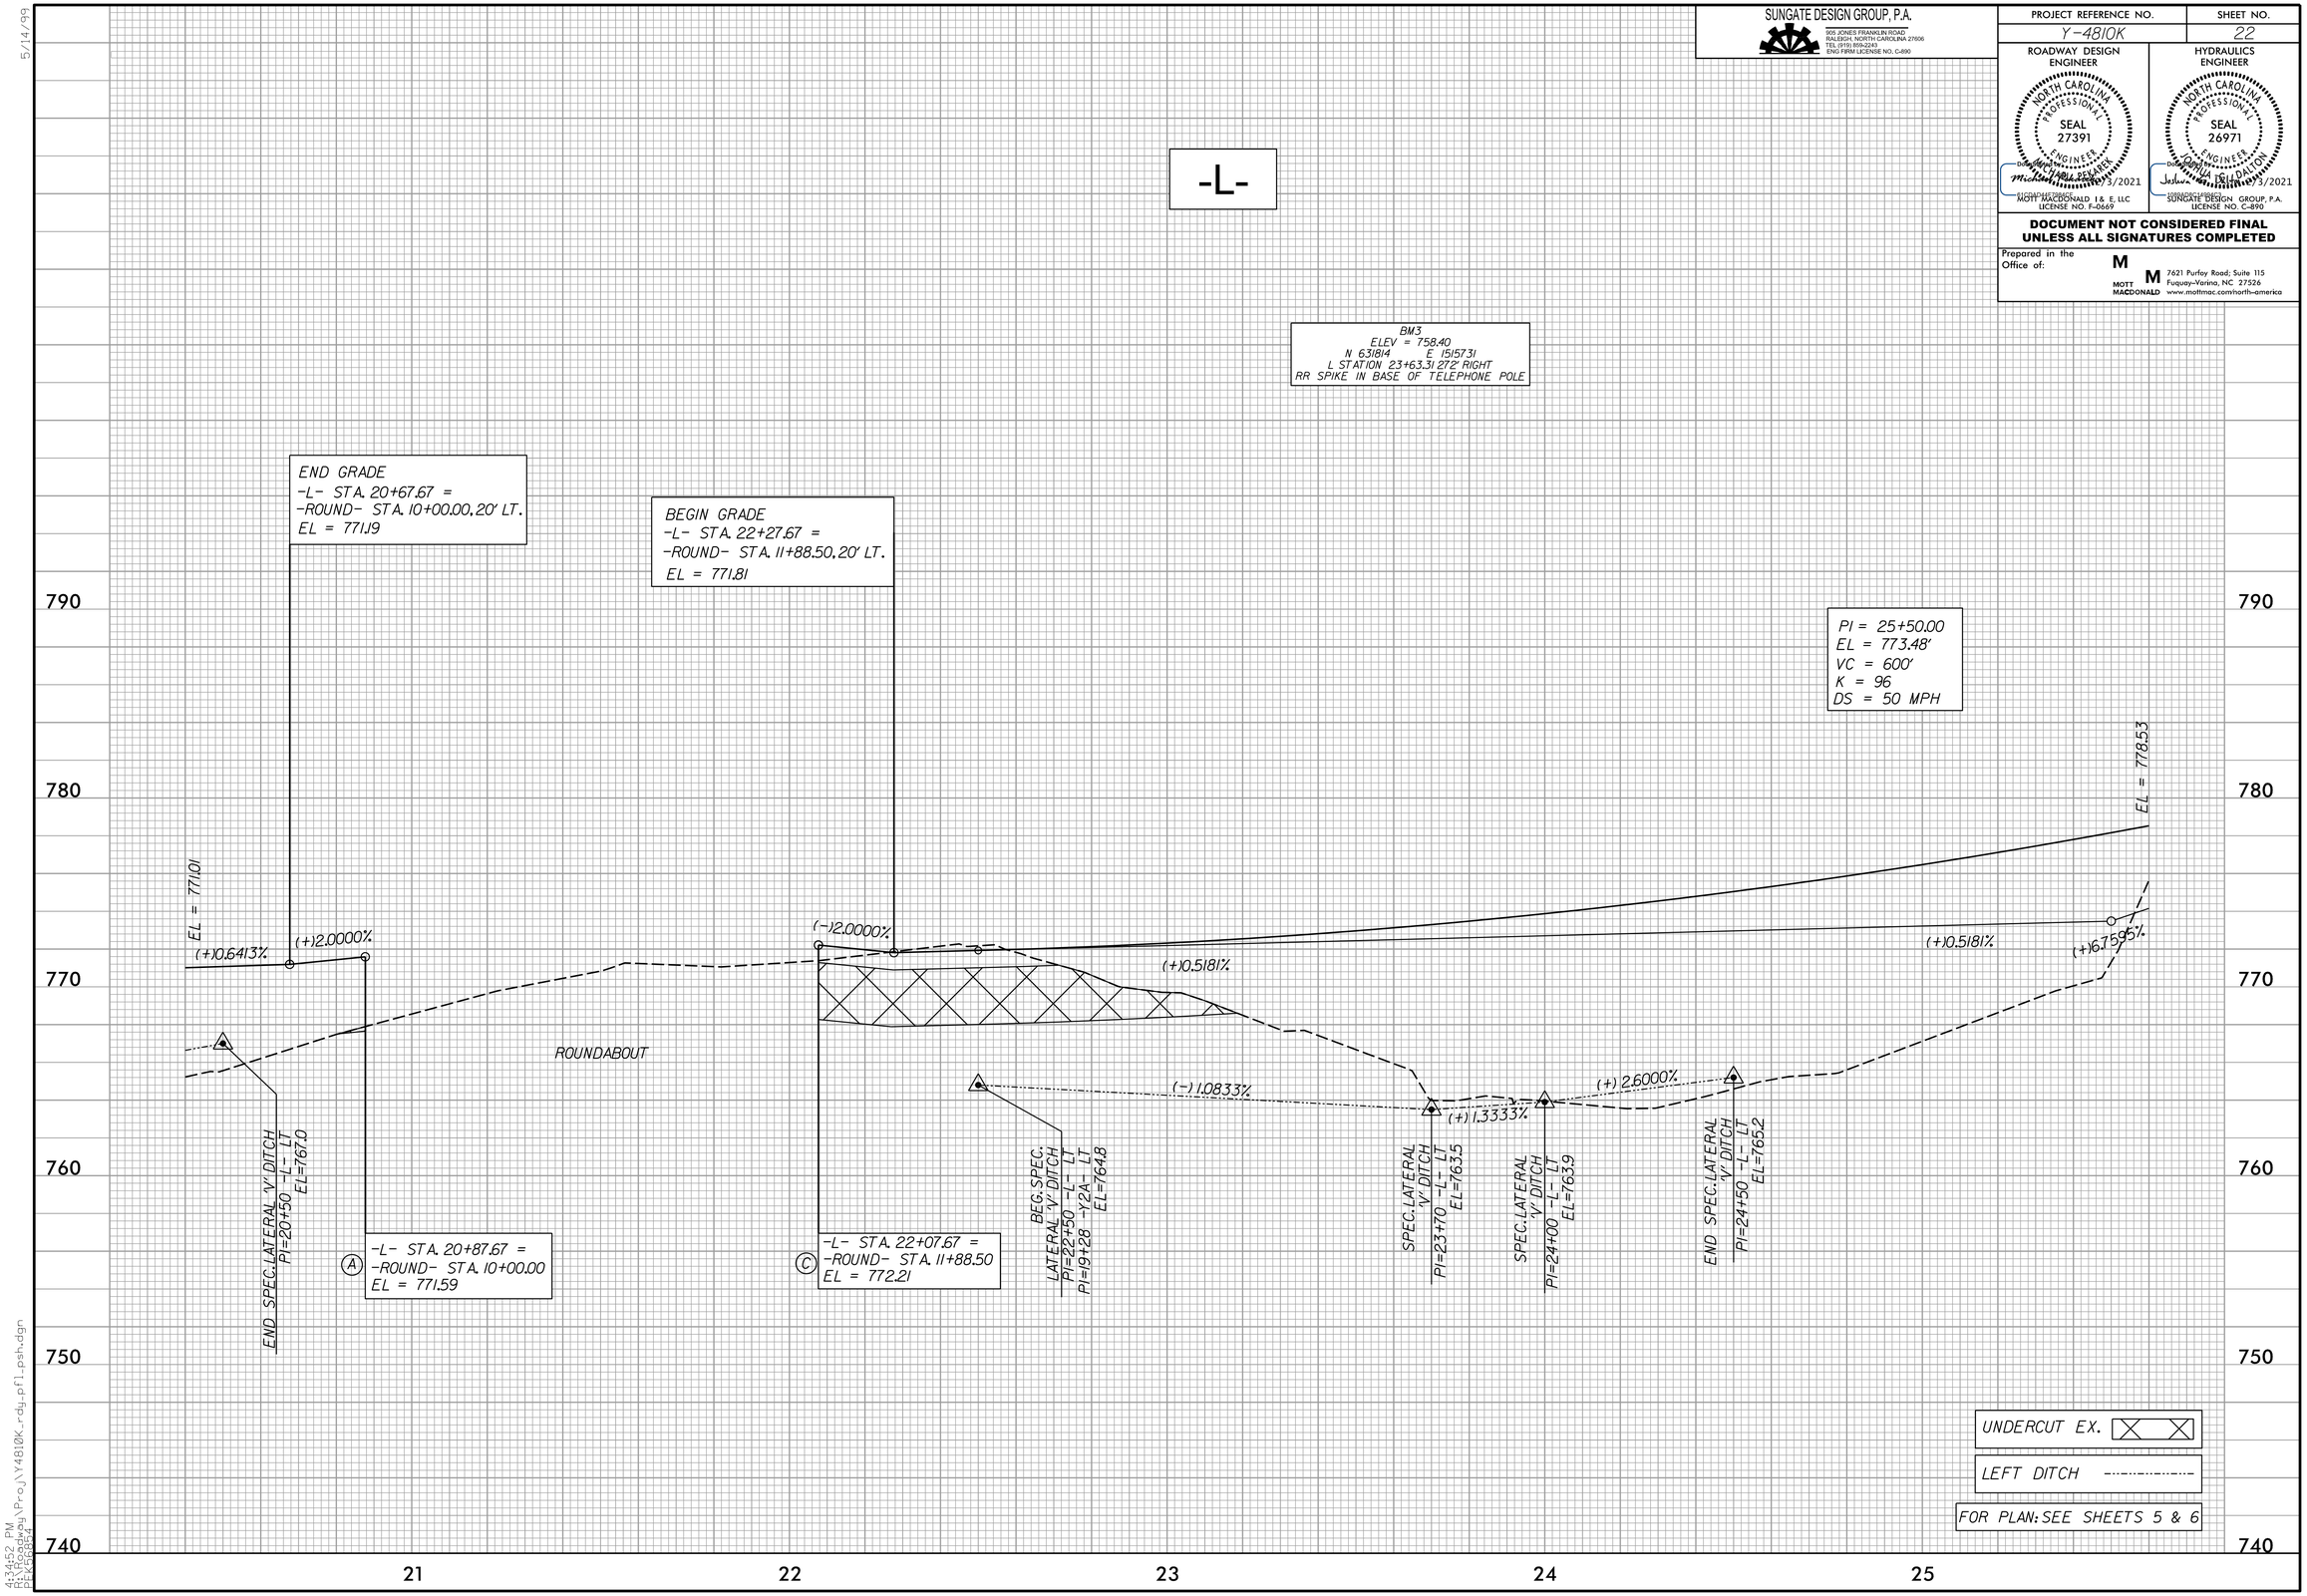

4:34:52 PM
Microstation Dgn \Proj\Y4810K_rdy_pfl_psh.dgn
BEKAVEK