PROJECT REFERENCE NO.	SHEET NO.
Y-4810K	EC-05/CONST.05
R/W SHEET NO.	
ROADWAY DESIGN ENGINEER	HYDRAULICS ENGINEER

CLEARING AND GRUBBING
EROSION CONTROL FOR
CONSTRUCTION SHEET 05

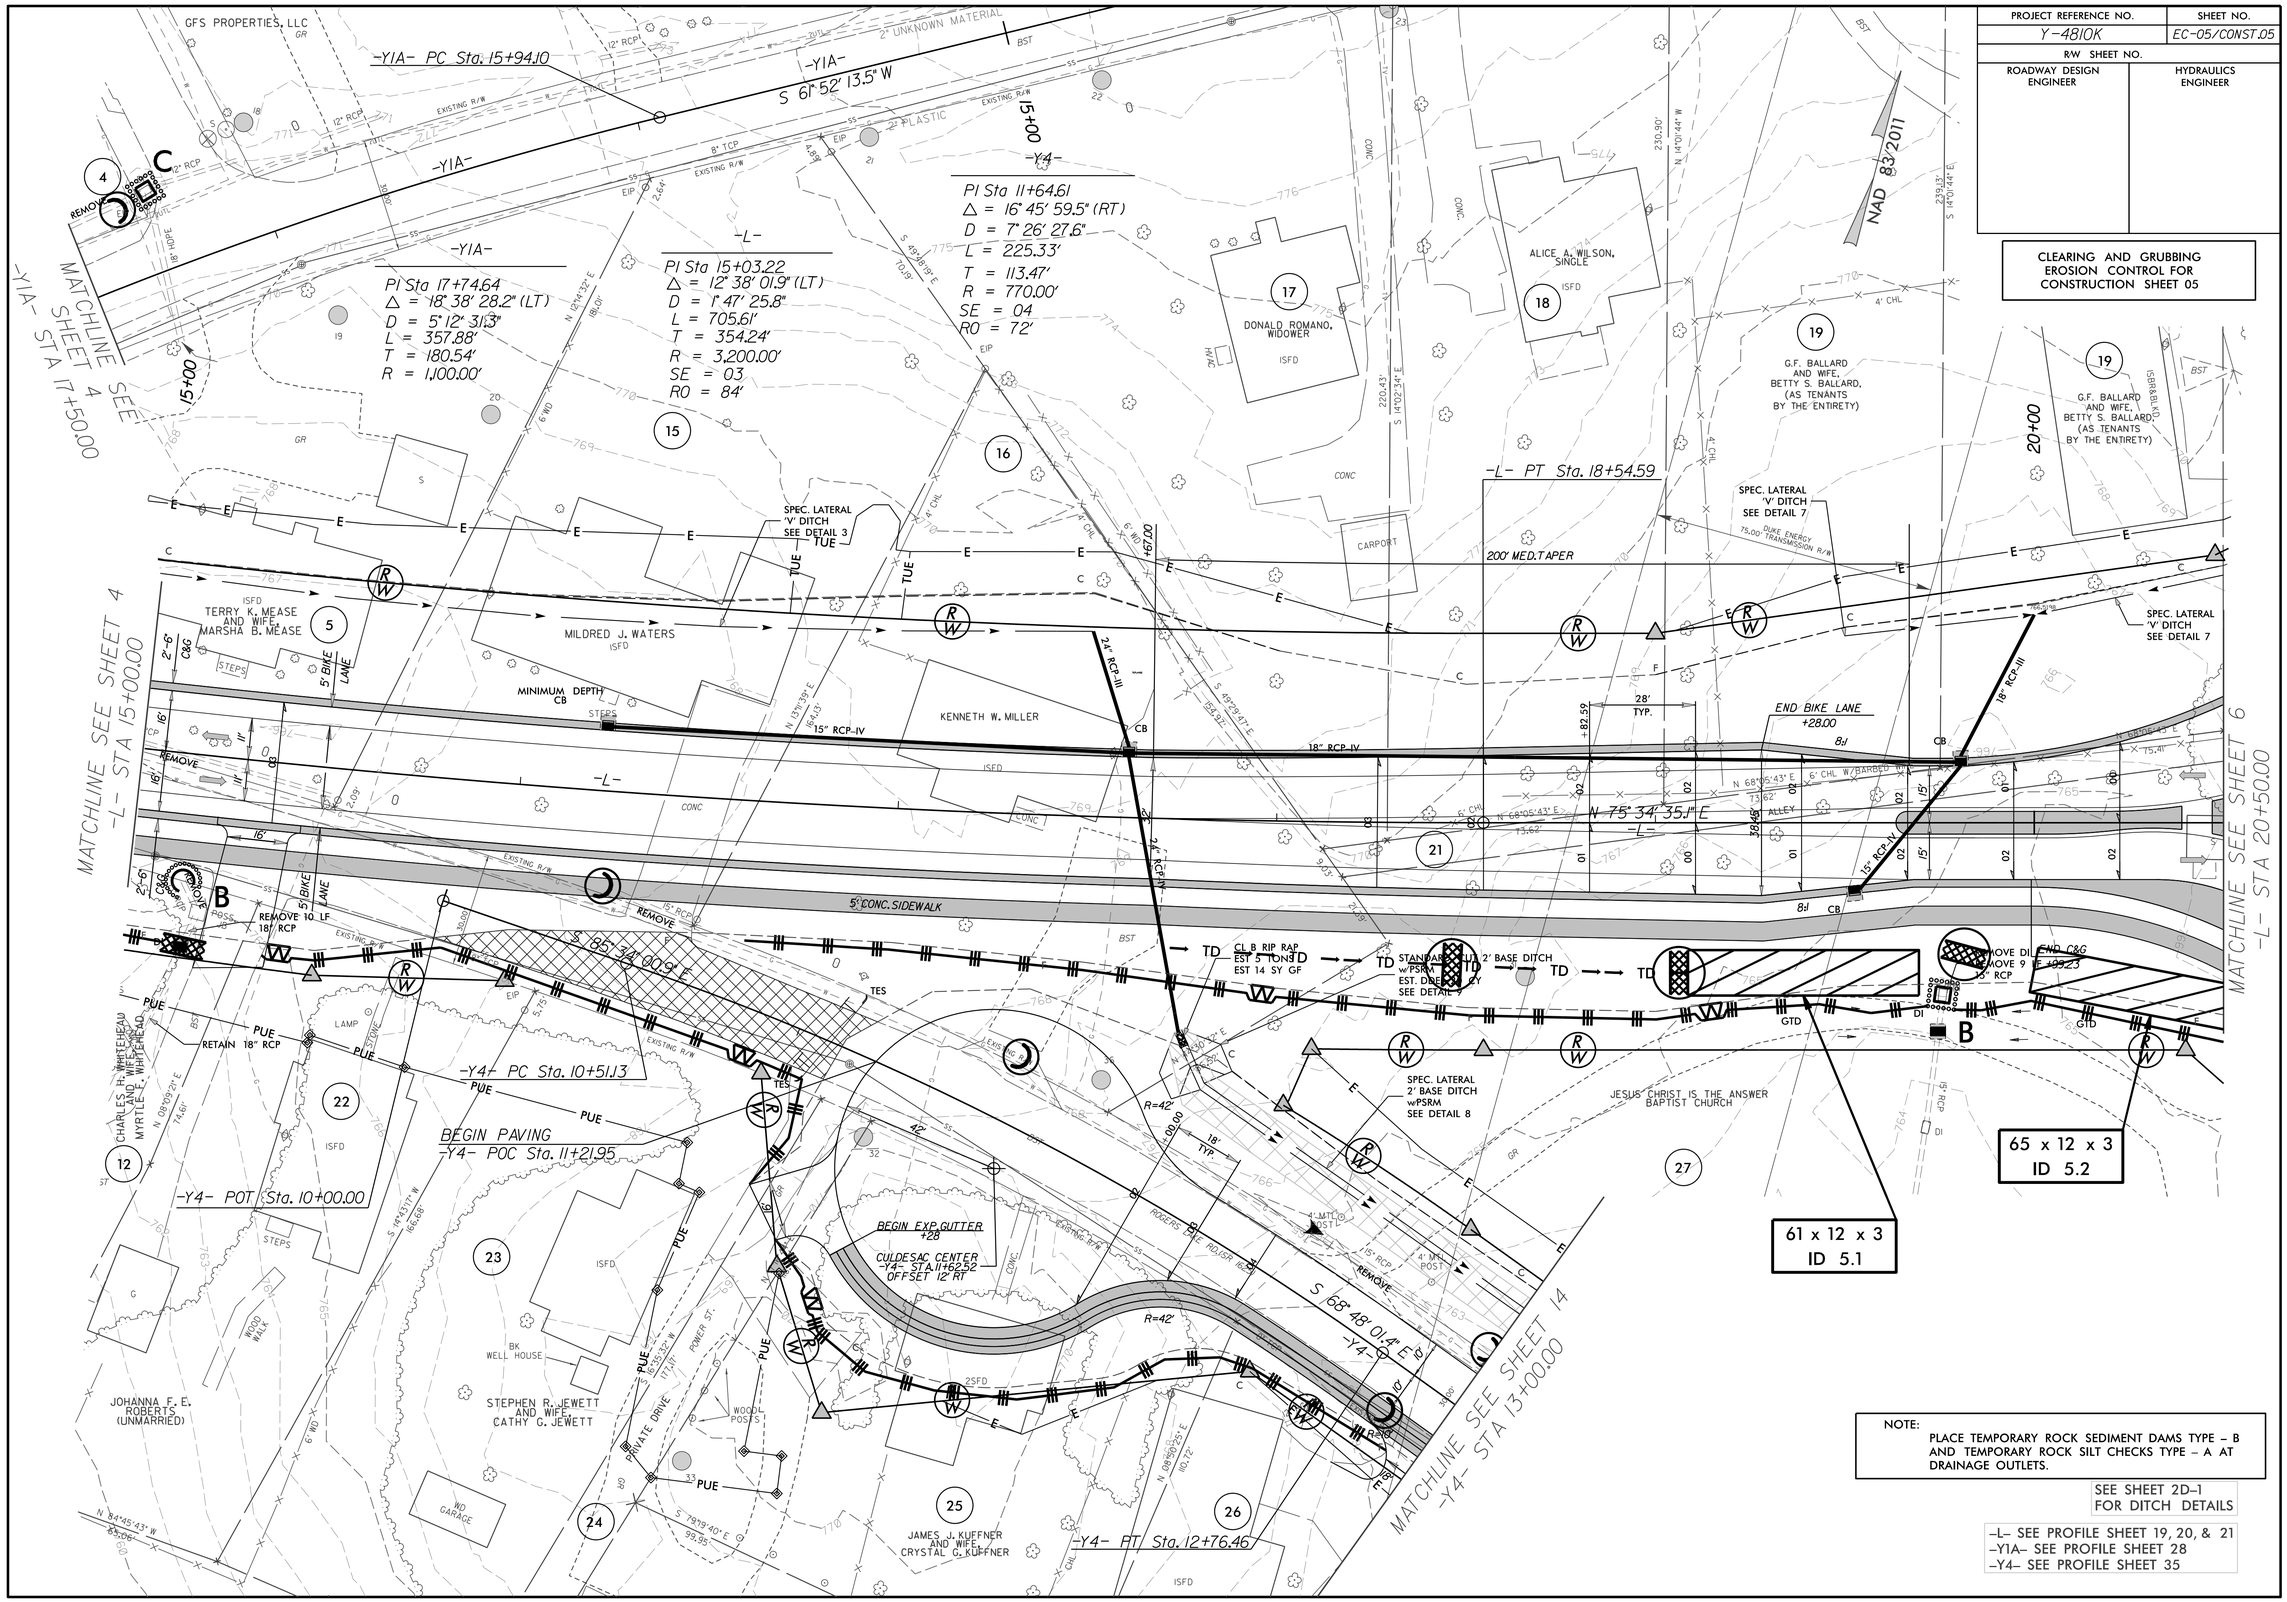

NOTE:
PLACE TEMPORARY ROCK SEDIMENT DAMS TYPE – B AND TEMPORARY ROCK SILT CHECKS TYPE – A AT DRAINAGE OUTLETS.

SEE SHEET 2D-1
FOR DITCH DETAILS

-L- SEE PROFILE SHEET 19, 20, & 21
-Y1A- SEE PROFILE SHEET 28
-Y4- SEE PROFILE SHEET 35