PROJECT REFERENCE	SHEET NO.
Y-4810K	UO-7

Prepared in the Office of:

THE WOOTEN COMPANY
120 North Boylan Avenue Raleigh NC 27603-1423
919.828.0531 fax 919.834.3589
License Number: F-0115

DOCUMENT NOT CONSIDERED FINAL UNLESS ALL SIGNATURES COMPLETED

GRAPHIC SCALE 10' 0 10' 20'

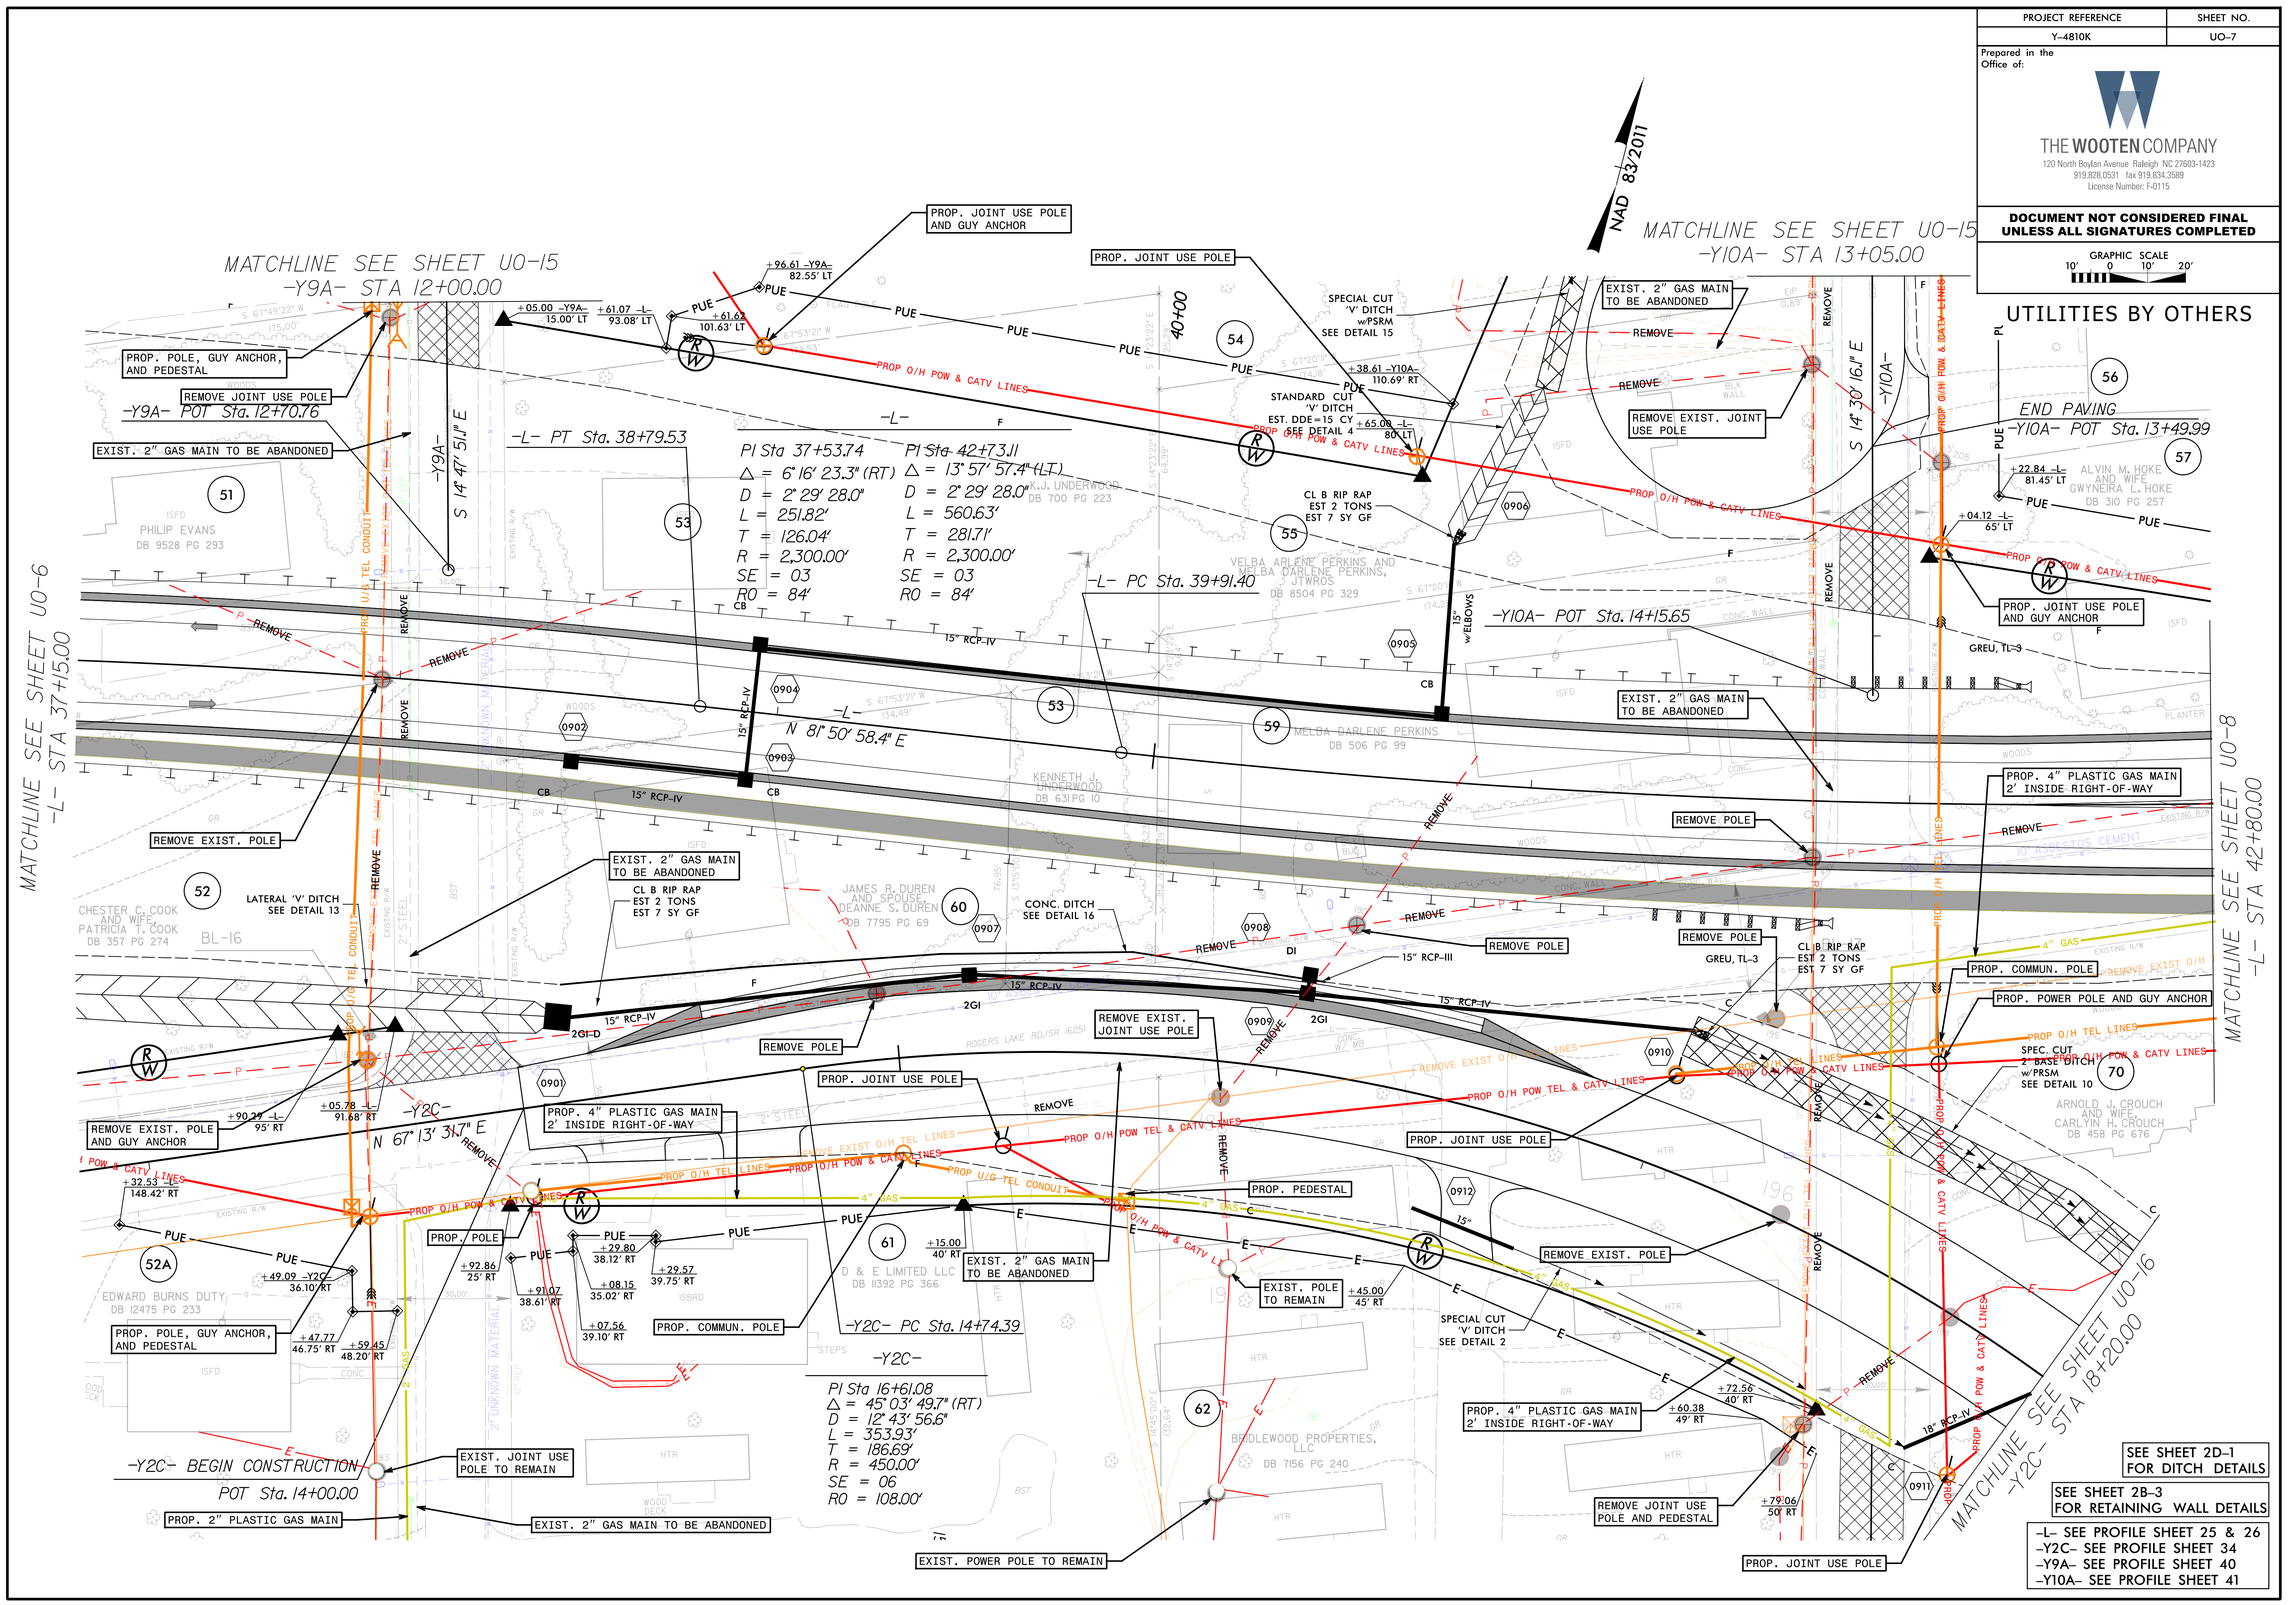

SEE SHEET 2D-1 FOR DITCH DETAILS

SEE SHEET 2B-3 FOR RETAINING WALL DETAILS

-L- SEE PROFILE SHEET 25 & 26
-Y2C- SEE PROFILE SHEET 34
-Y9A- SEE PROFILE SHEET 40
-Y10A- SEE PROFILE SHEET 41