PROJECT REFERENCE	SHEET NO.
Y-4810K	UO-10

Prepared in the Office of:

THE WOOTEN COMPANY
120 North Boylan Avenue Raleigh NC 27603-1423
919.828.0531 fax 919.834.3589
License Number: F-0115

DOCUMENT NOT CONSIDERED FINAL UNLESS ALL SIGNATURES COMPLETED

GRAPHIC SCALE 10' 0 10' 20'
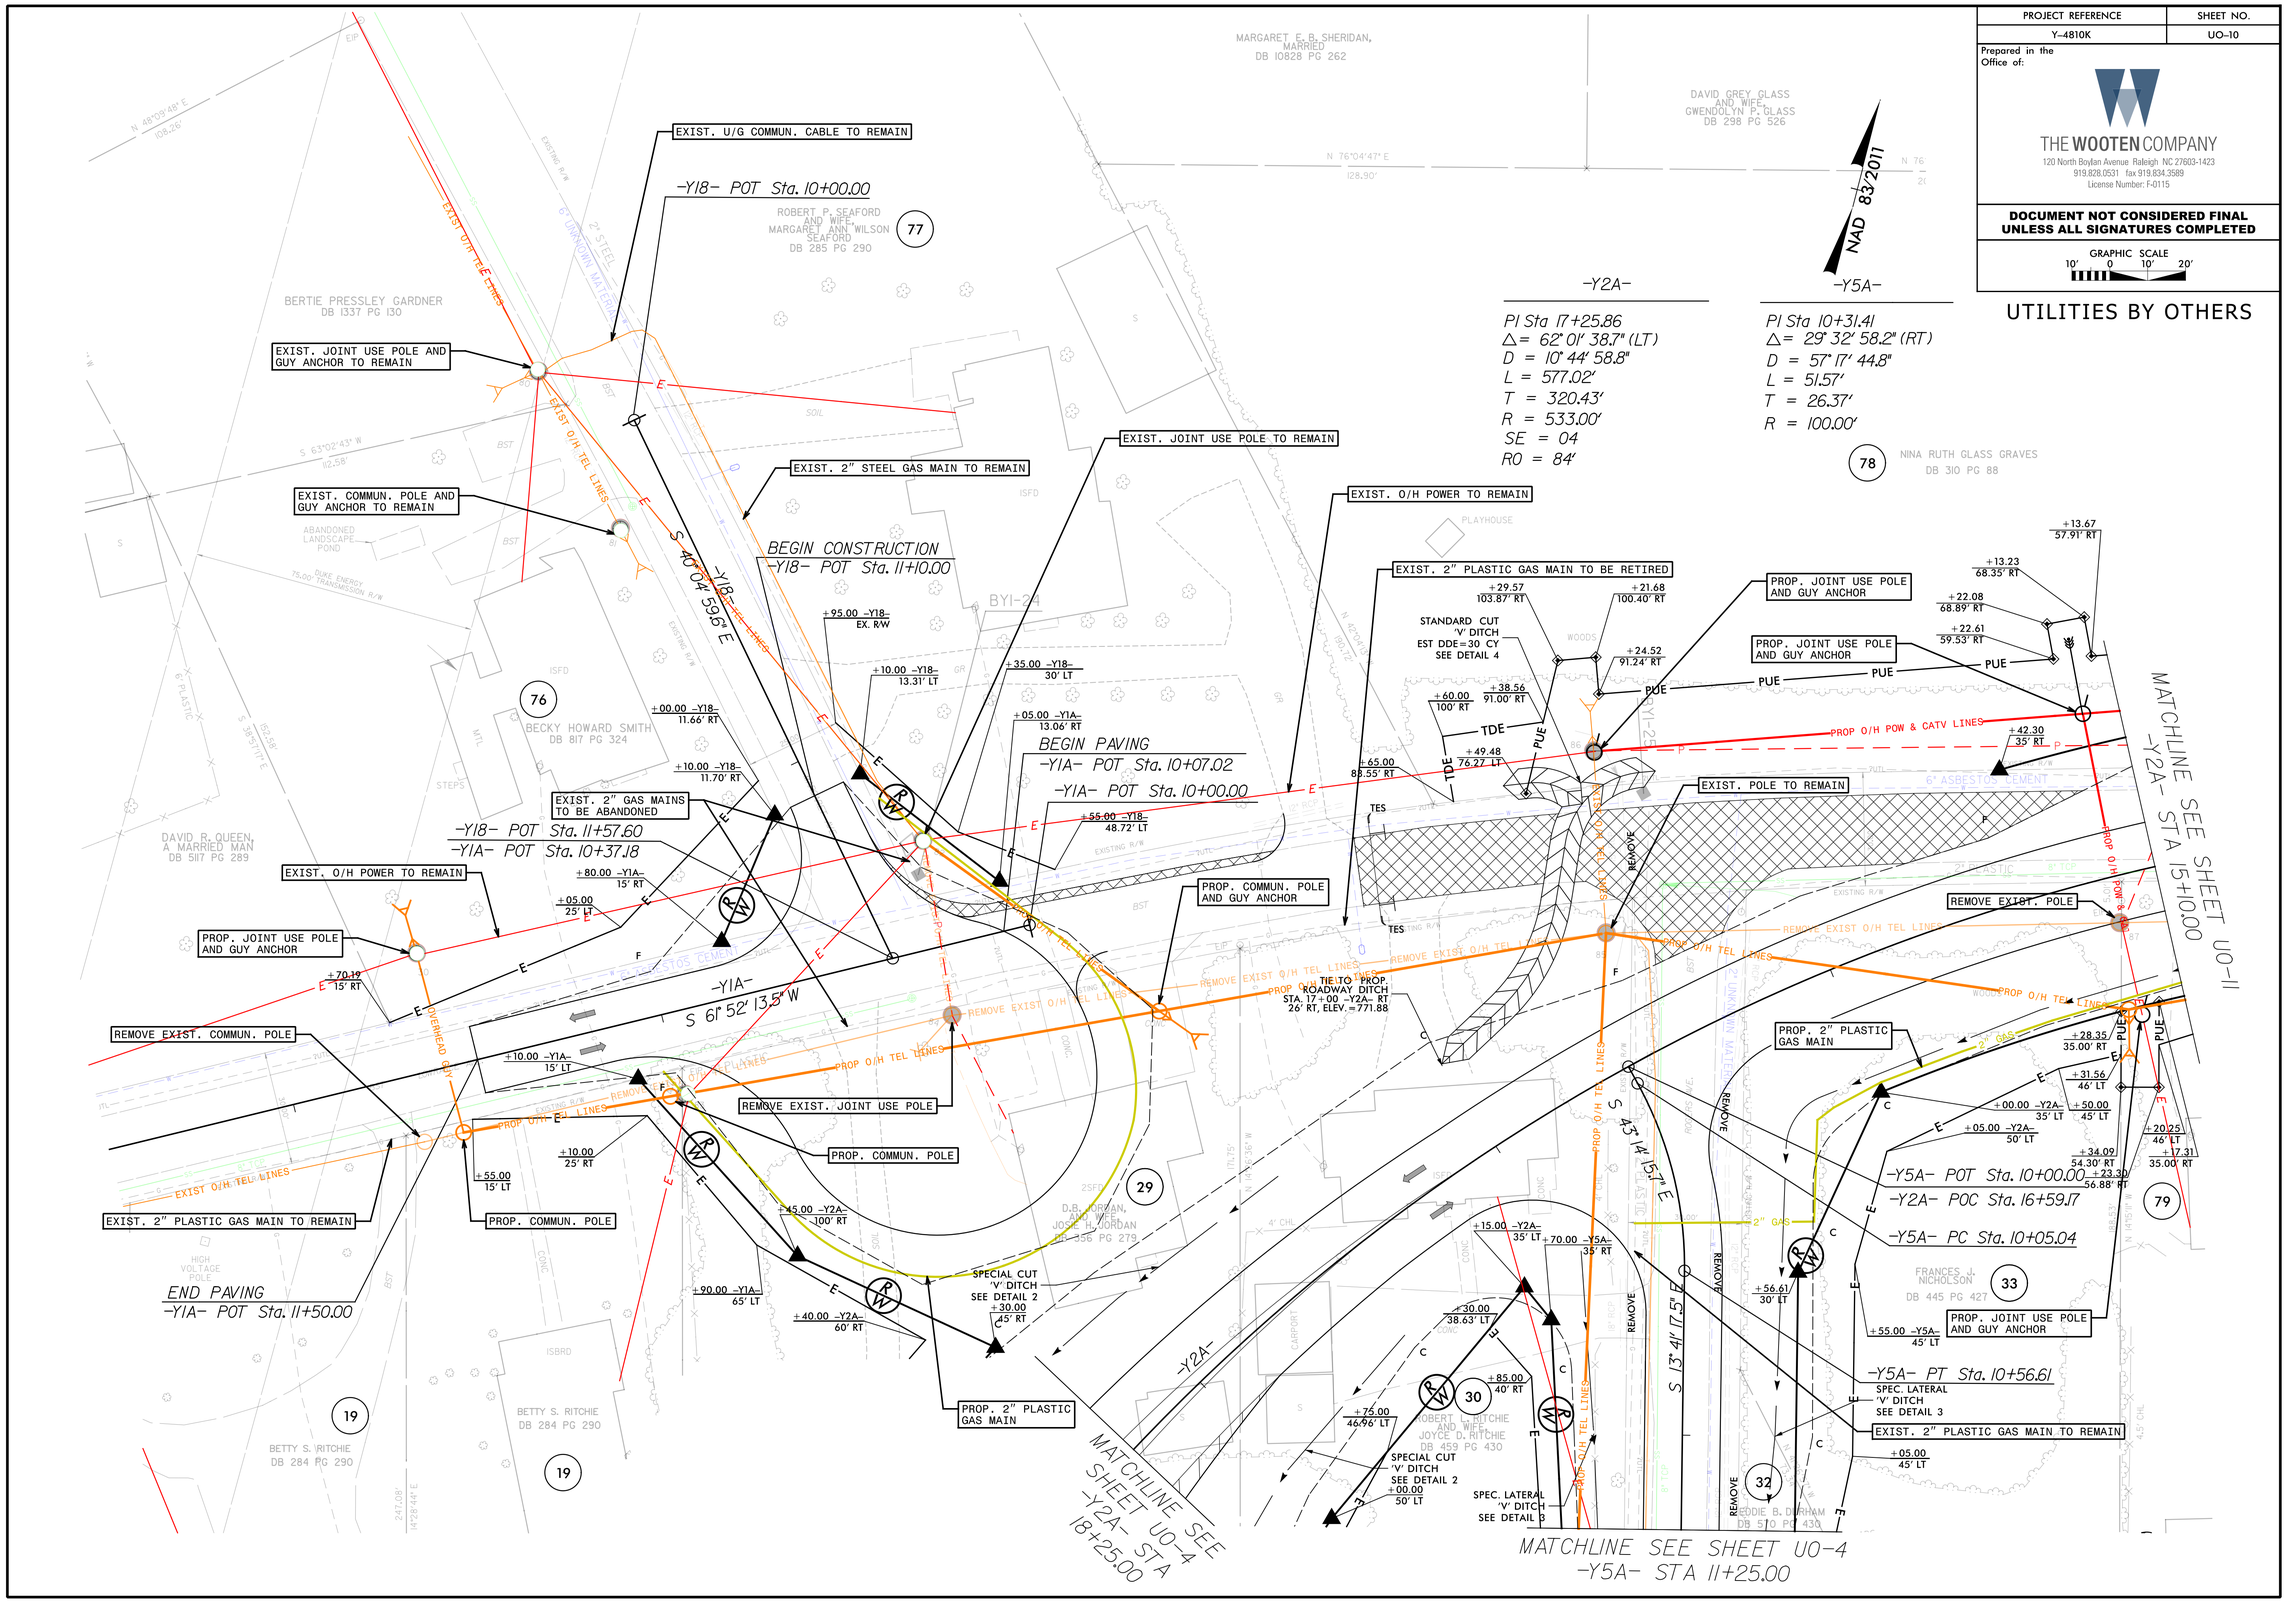
UTILITIES BY OTHERS