DocuSign Envelope ID: 7E756E10-D233-4955-9602-762BB3B84CE4

| PROJ. REFERENCE NO. | SHEET NO. |
|---|---|
| B-5318 | TMP-7 |

NTS

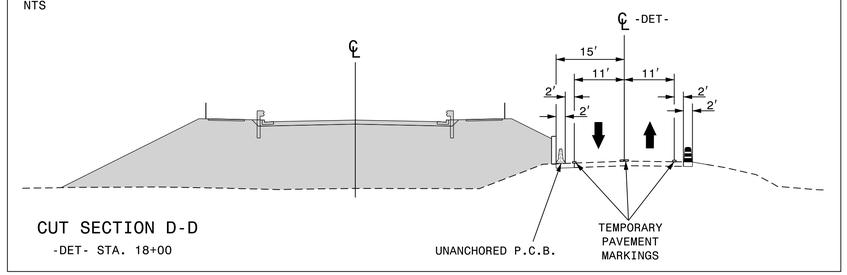


CUT SECTION D-D

-DET- STA. 18+00

NTS

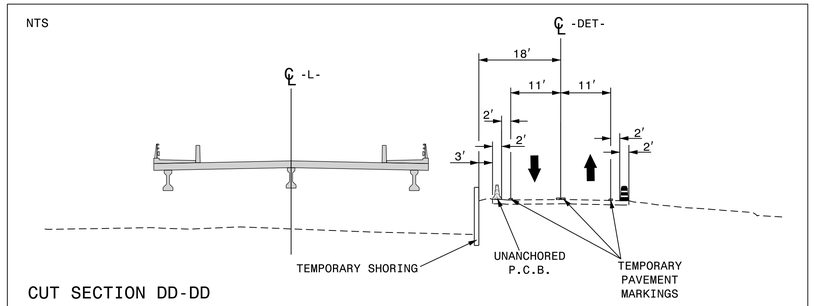


CUT SECTION DD-DD

-DET- STA. 19+20

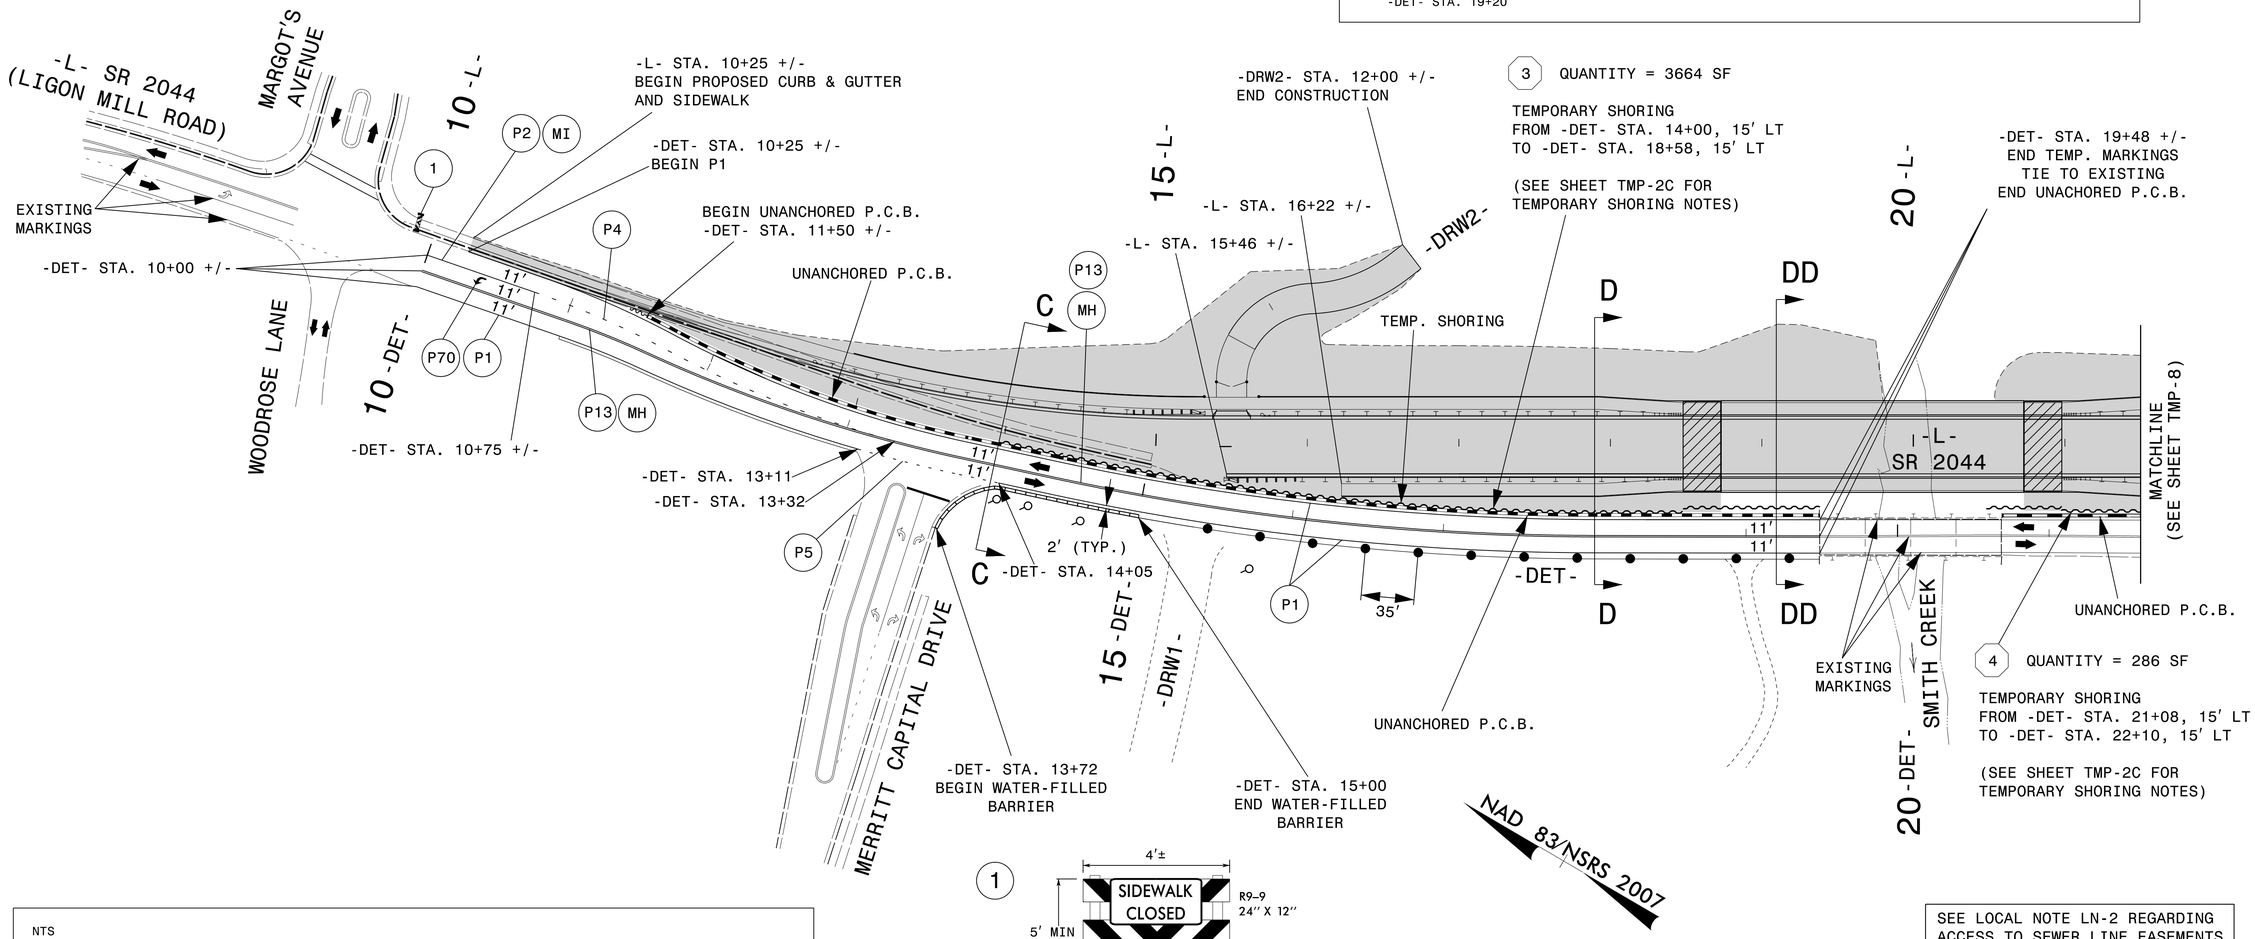


1

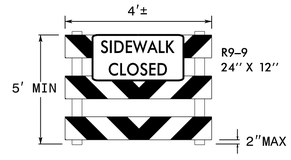


PEDESTRIAN BARRICADE

*MUST BE ADA-COMPLIANT*

(PLACED DURING PHASE I)

SEE LOCAL NOTE LN-2 REGARDING ACCESS TO SEWER LINE EASEMENTS ON BOTH SIDES OF SR 2044

NTS

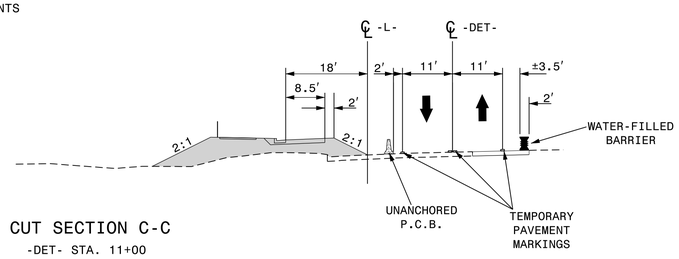


CUT SECTION C-C

-DET- STA. 11+00

Dewberry
2610 WYCLIFF ROAD
SUITE 410
RALEIGH, NC 27607
PHONE: 919.881.9939
NC COA No. F-0929

APPROVED: DocuSigned by: B13BC868C96B4EA...

DATE: 9/26/2022

SEAL

NORTH CAROLINA PROFESSIONAL SEAL 17586 ENGINEER J. TODD BROOKS

**DOCUMENT NOT CONSIDERED FINAL UNLESS ALL SIGNATURES COMPLETED**

DIVISION OF HIGHWAYS · STATE OF NORTH CAROLINA · DEPARTMENT OF TRANSPORTATION · WORK ZONE TRAFFIC CONTROL

# PHASE II, STEPS 1 THRU 4 DETAIL

26-SEP-2022 10:05
P:\5008426\5008427A B5318 PH2\CAD\Civil\B5318\Traffic\TrafficControl\TCP\Plans\200_060_B5318_TC_TCP_07.dgn
jwiles AT R90K8AV4