DocuSign Envelope ID: 9A5312FD-5840-4BD8-9AC4-6F6AF8DE92C9

Kimley»Horn
© 2018
P.O. BOX 33068 • RALEIGH, N.C. 27636-3068

PROJECT REFERENCE NO.	SHEET NO.
U-5724	SIGN-7
R/W SHEET NO.	

ROADWAY DESIGN ENGINEER

NORTH CAROLINA PROFESSIONAL SEAL 030315 ENGINEER JASON D. LAWING
DocuSigned by: Jason Lawing
9/1/2022

DOCUMENT NOT CONSIDERED FINAL UNLESS ALL SIGNATURES COMPLETED

REVISIONS

K:\RAL_Roadway\DII036333 - U-5724 (Central Heights)\Traffic\Signing\CADD\Pavement Marking Plans\U-5724_sgn_07.dgn

9/1/2022

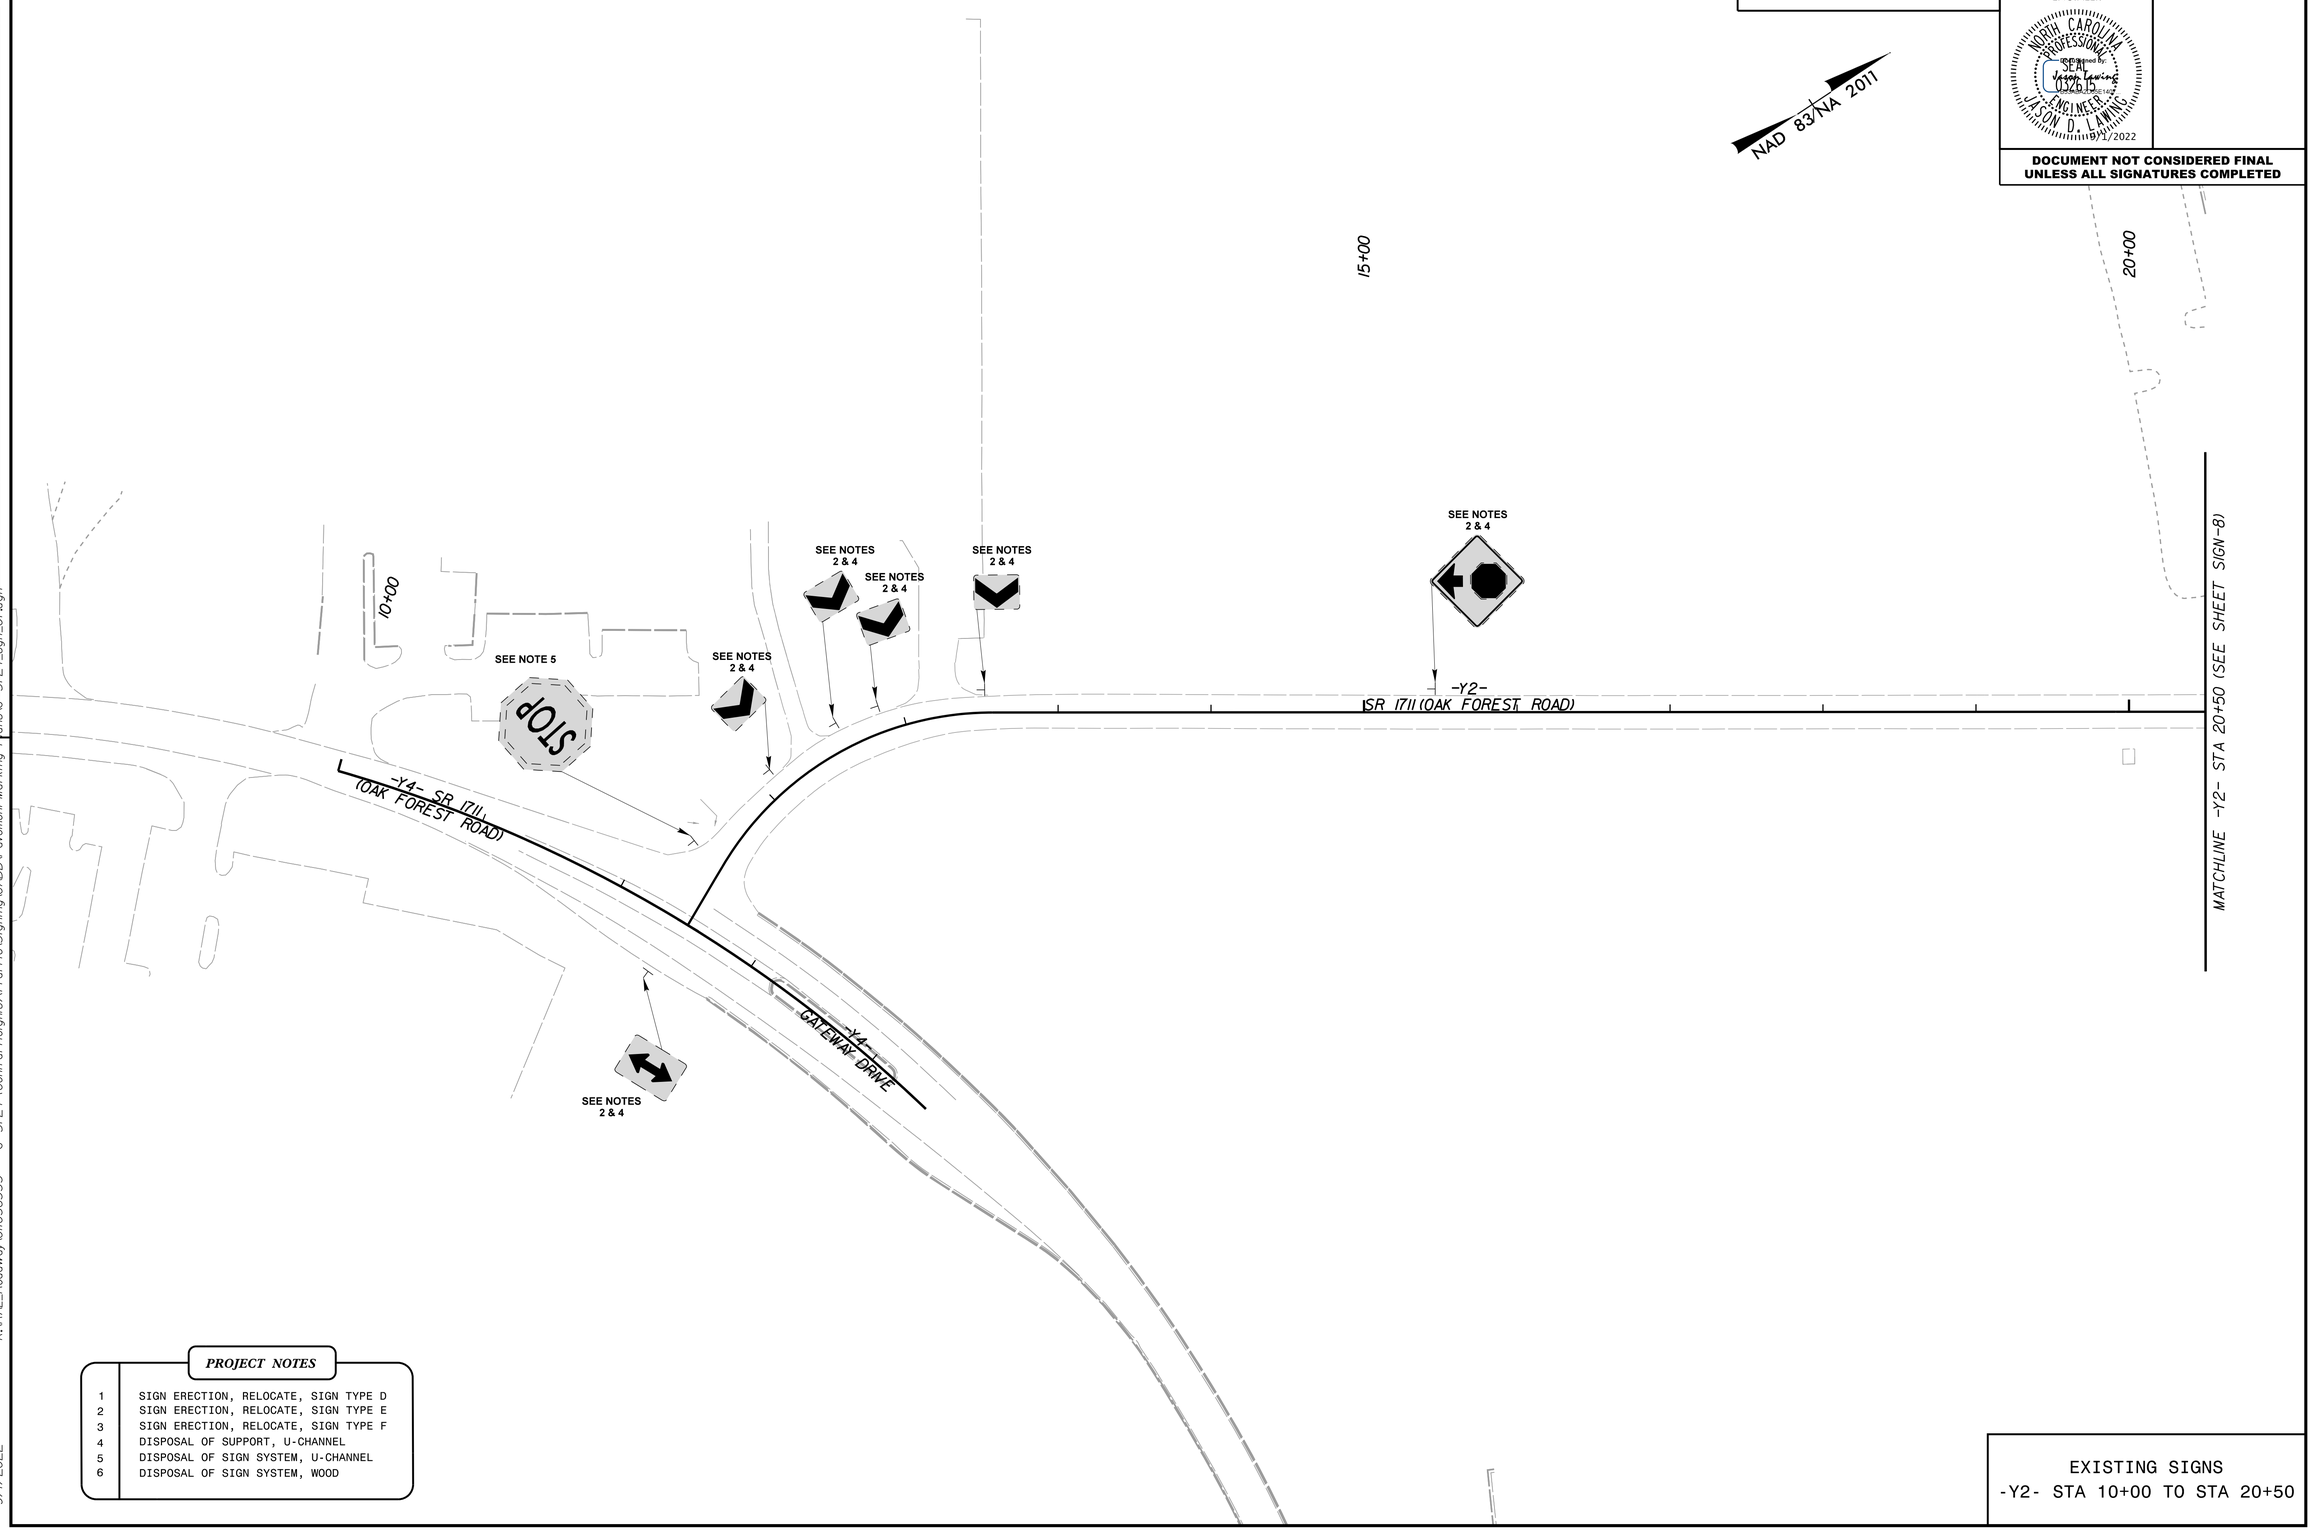

PROJECT NOTES

1	SIGN ERECTION, RELOCATE, SIGN TYPE D
2	SIGN ERECTION, RELOCATE, SIGN TYPE E
3	SIGN ERECTION, RELOCATE, SIGN TYPE F
4	DISPOSAL OF SUPPORT, U-CHANNEL
5	DISPOSAL OF SIGN SYSTEM, U-CHANNEL
6	DISPOSAL OF SIGN SYSTEM, WOOD

EXISTING SIGNS
-Y2- STA 10+00 TO STA 20+50