PROJECT REFERENCE NO.	SHEET NO.
U-5724	UO-4

UTILITIES BY OTHERS

NOTE:
ALL PROPOSED UTILITY WORK SHOWN ON THIS SHEET WILL BE DONE BY OTHERS. NO PAYMENT WILL BE MADE TO THE CONTRACTOR FOR PROPOSED UTILITY WORK SHOWN ON THIS SHEET.

LEGEND
- X' — INSTALL POWER LINE (DEP)
- X'-UG — INSTALL UNDERGROUND POWER LINE (DEP)
- INSTALL POWER POLE (DEP)
- INSTALL TRANSFORMER (DEP)

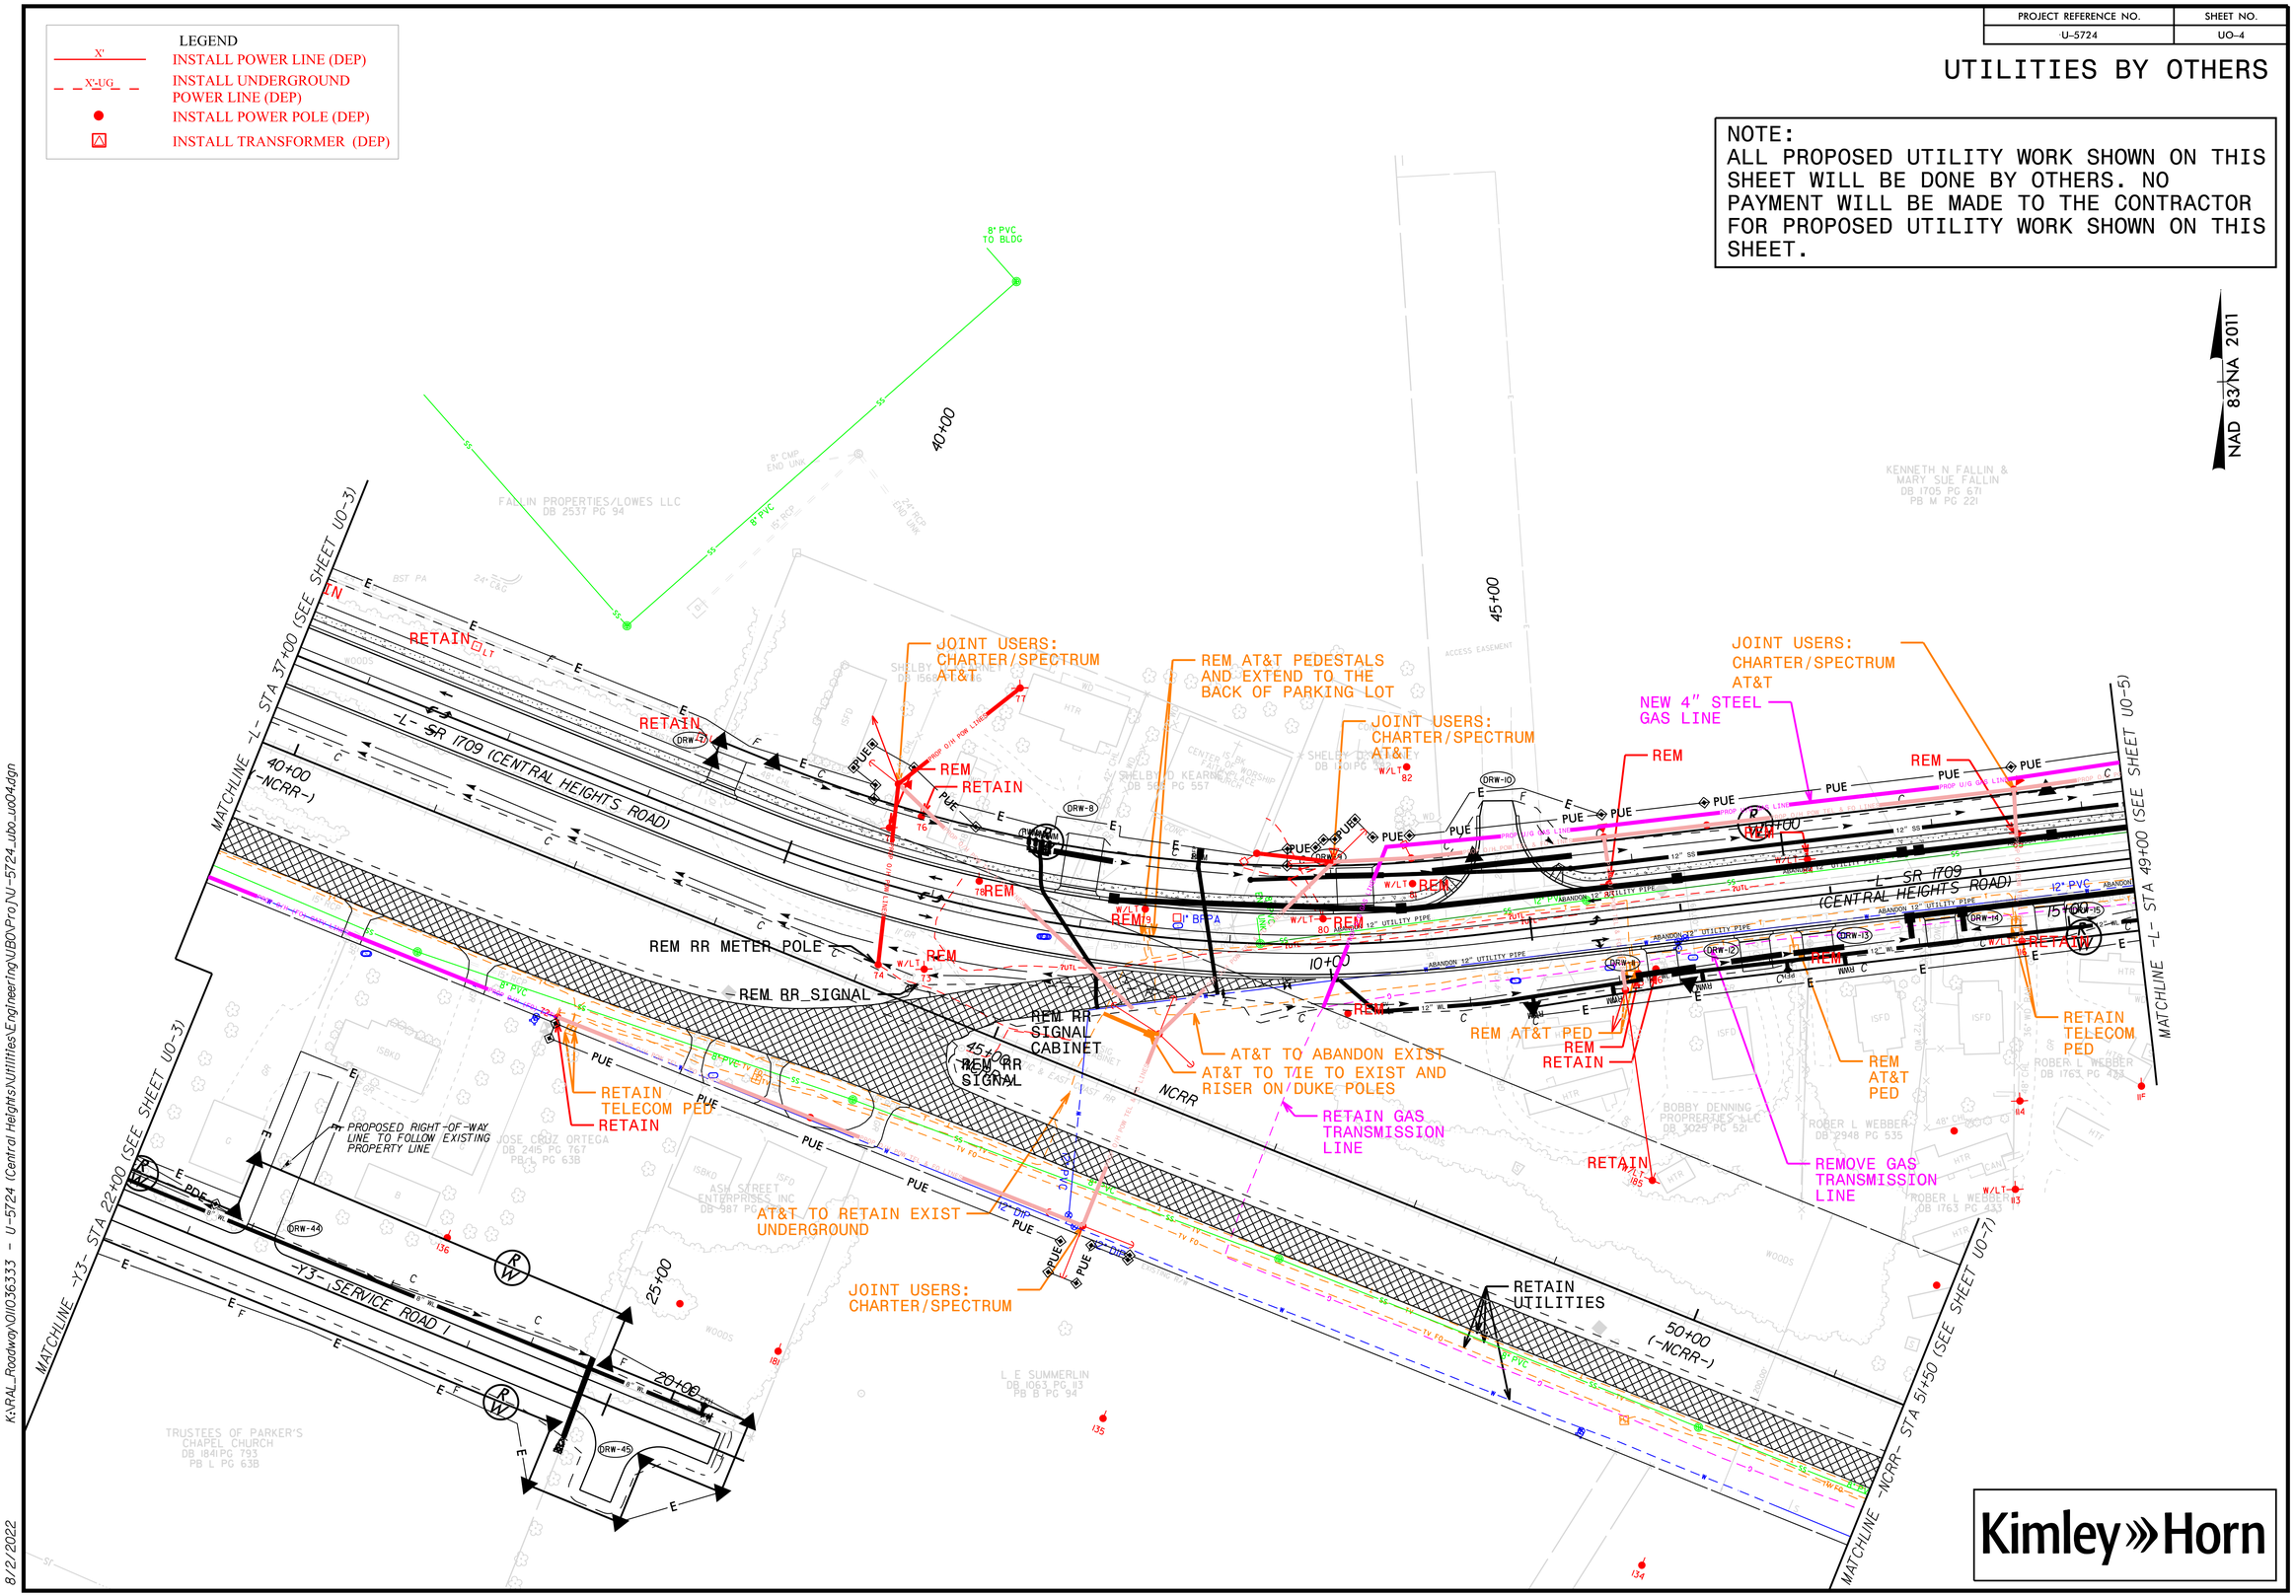

Kimley»Horn

K:\RAL_Roadway\01\036333 - U-5724 (Central Heights)\Utilities\Engineering\UBO\Pro\U-5724_ubo_uo04.dgn

8/2/2022